project	**ground floor rear extension to** 5 GORDON ROAD SHOREHAM
client	Mr I Mohidin 5 Gordon Road SHOREHAM-BY-SEA BN43 6WF
architect	Peter Wilson Hilary Mount Way Lancing Sussex BN15 0QD 01903 755765
drawing	scale 1:100 date: 21/09/2011 revision date
	plan & elevation tp651R/10

Brick walls to the extension to match existing-
yellow with red quoins.
Redland Regent roof tiles colour Breckland
Brown.
White UPVC windows and doors.
Velux windows
Black plastic facia and gutter.

ADUR DISTRICT COUNCIL
PLANNING DIVISION
PLAN No. Awon/0724/11
DATE RECEIVED - 3 OCT 2011

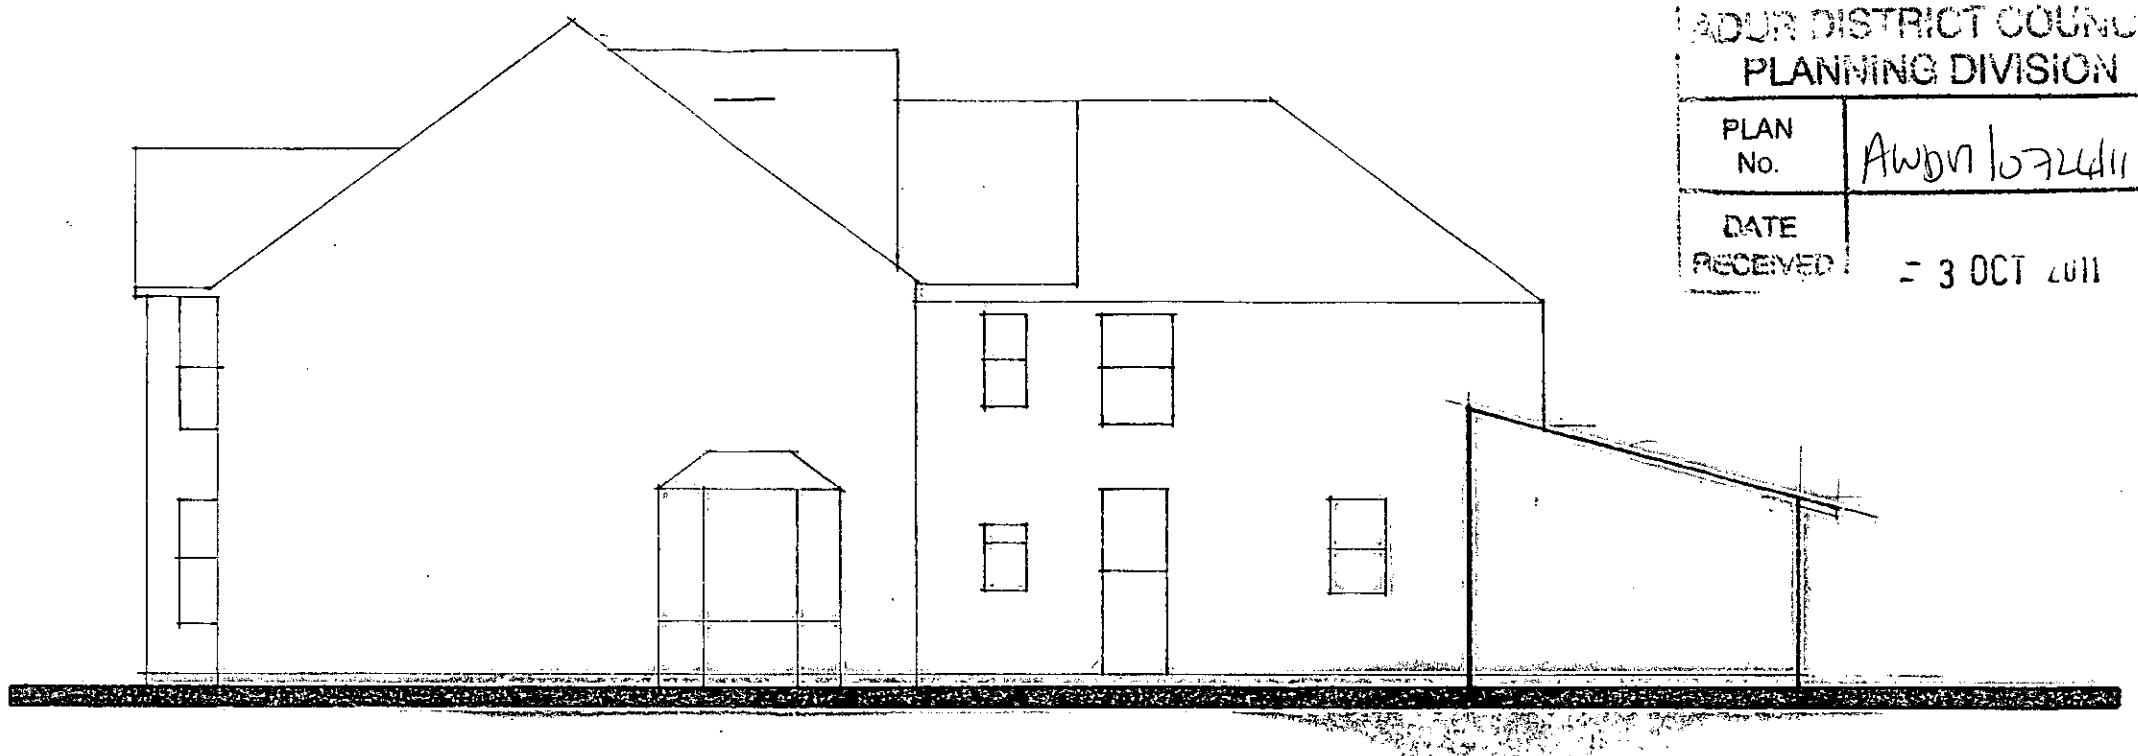

east elevation

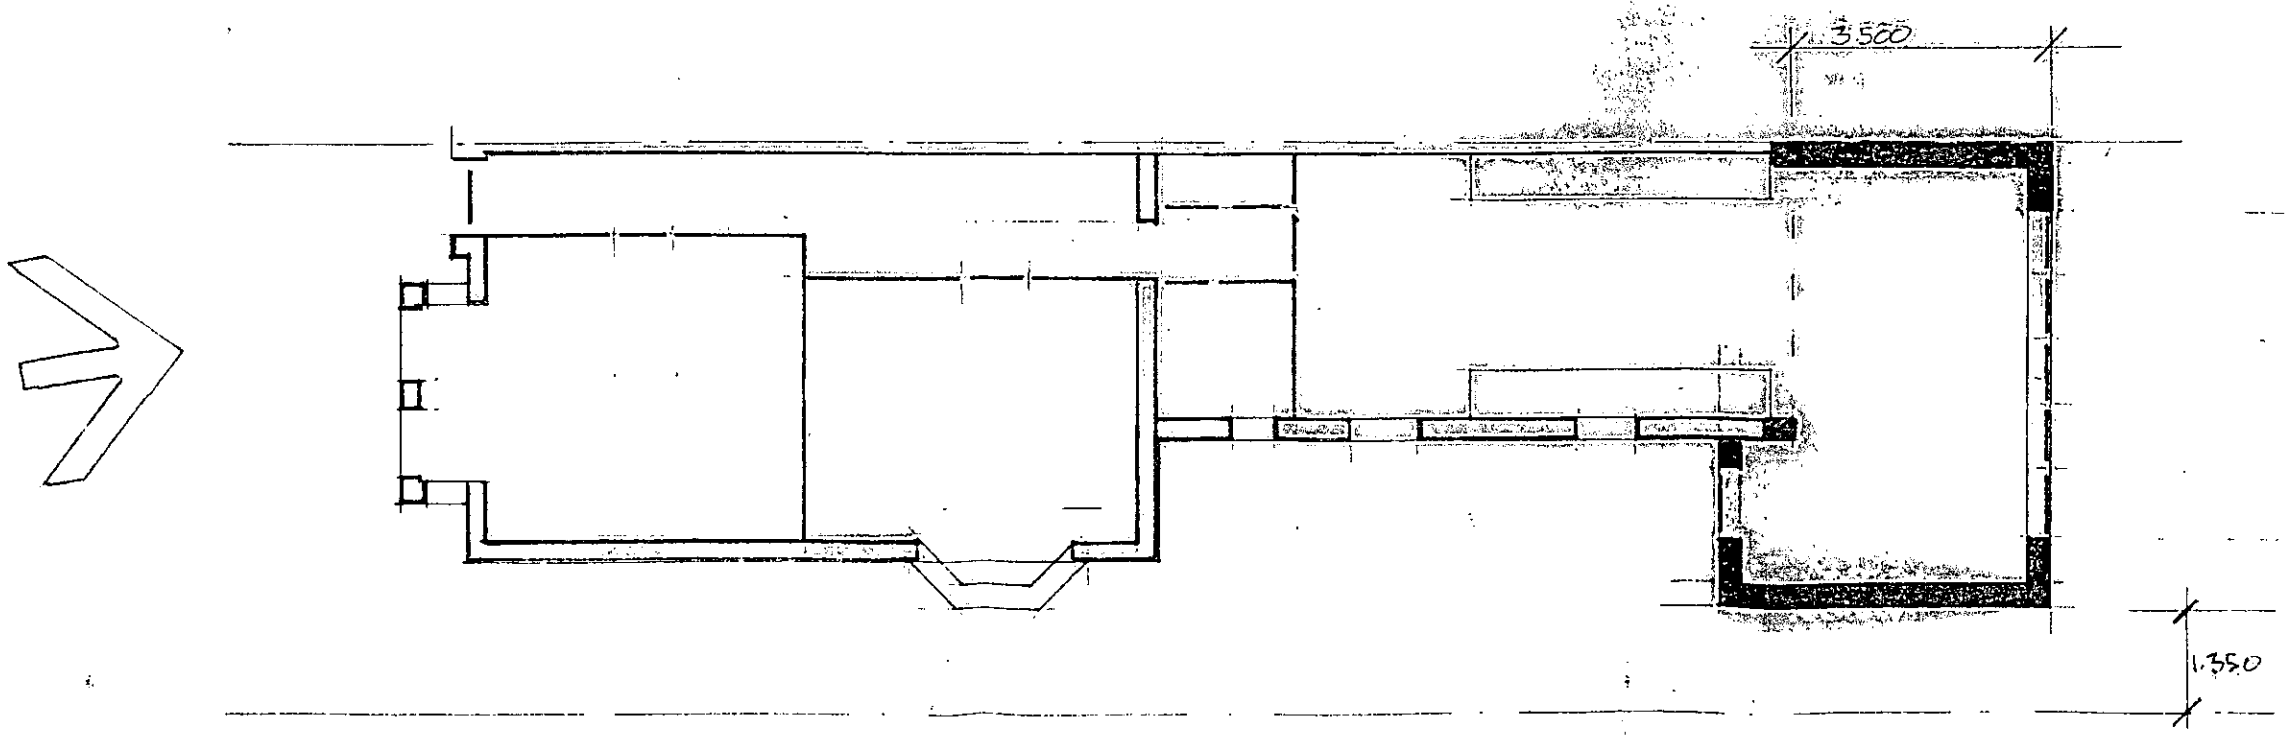

ground floor plan