project	**ground floor rear extension to** 5 GORDON ROAD SHOREHAM
client	Mr I Mohidin 5 Gordon Road SHOREHAM-BY-SEA BN43 6WF
architect	Peter Wilson Hilary Mount Way Lancing Sussex BN15 0QD 01903 755765
drawing	scale 1:100 date: 21/09/2011 revision date

elevations

tp651R/11

chimneys omitted from drawings

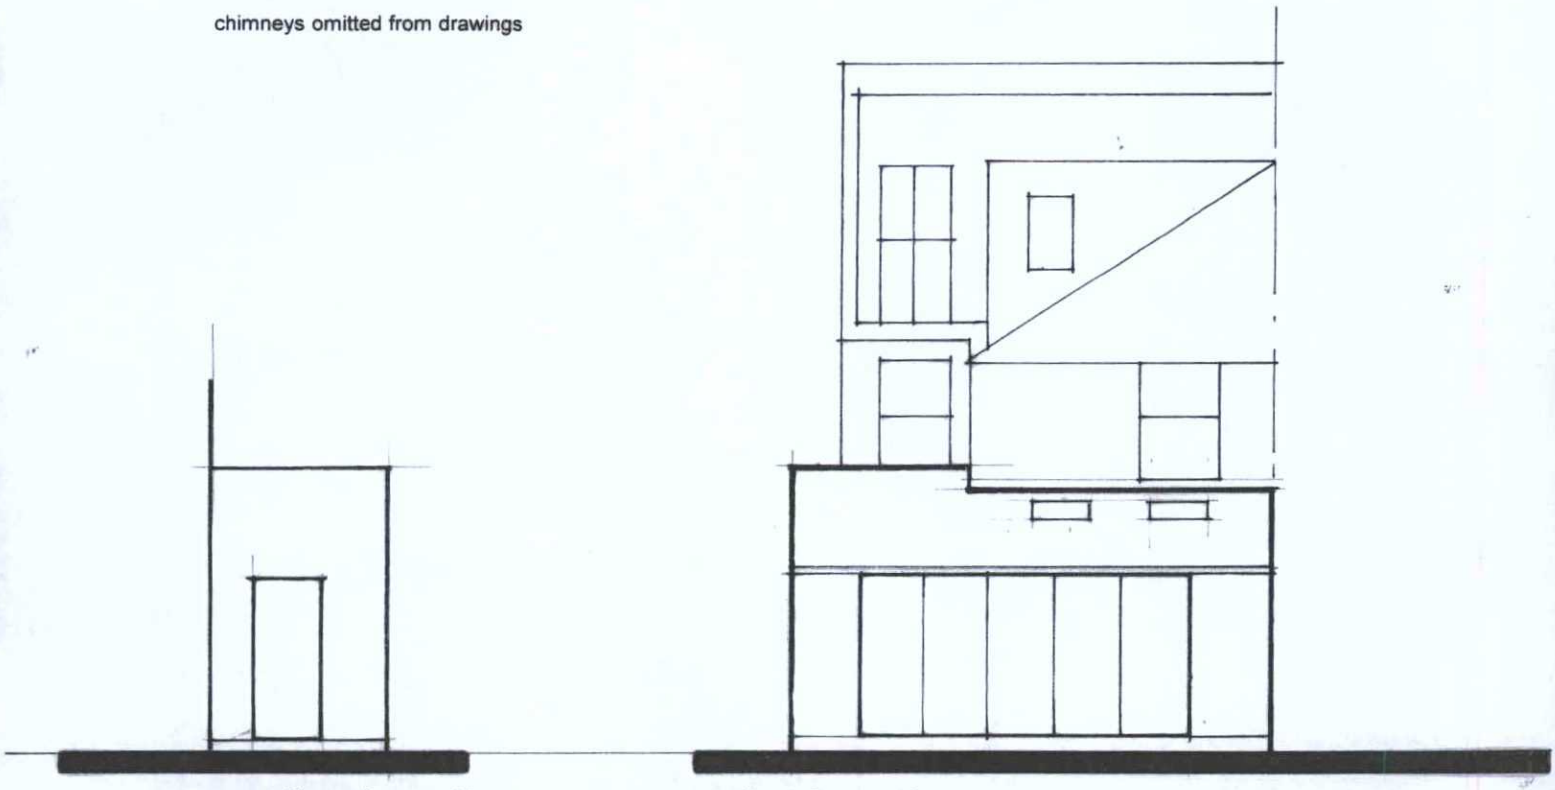

south elevation

north elevation

Rear extension to form dining room

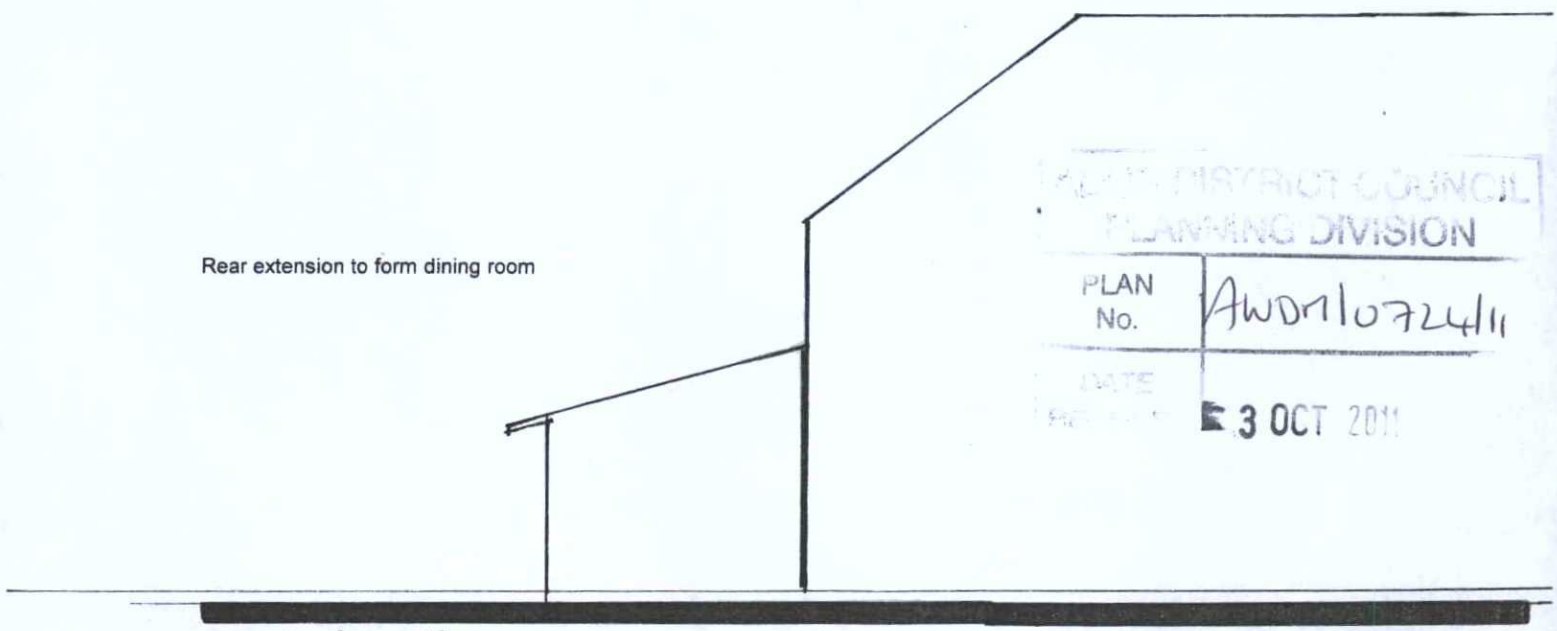

ADUR DISTRICT COUNCIL
PLANNING DIVISION
PLAN No. AWD/1072/11
DATE REC'D 3 OCT 2011

west elevation