quattroeds
BUILT ENVIRONMENT CONSULTANCY
LEEDS LONDON BRISTOL WARWICK
The Coach House, Manor Farm, Main Road, Tarporley, Cheshire, CW6 0DN
T: 01829 733701 F: 01829 733702 www.quattroeds.com

PROJECT
WEST SUSSEX, BN43 6PA
HAM ROAD, SHOREHAM-BY-SEA

CLIENT
THE CO-OPERATIVE BANK

DRAWING
PLAN OF NEW ATM CASH MACHINE
EXISTING & PROPOSED ELEVATION &

SCALE
1:100\1:20

DRAWING NUMBER
7858 [SHORE] 01

REVISION

DATE
SEPT 11

DRAWN

CHECKED


DO NOT SCALE FROM THIS DRAWING.
ALL DIMENSIONS ON THIS DRAWING ARE IN MILLIMETRES (UNLESS OTHERWISE STATED)
FOR CONSTRUCTION.
THIS DRAWING MUST NOT BE USED FOR CONSTRUCTION UNLESS ISSUED
CONSULTANTS/SPECIALIST DRAWING/INFORMATION
THIS DRAWING MUST BE READ IN CONJUNCTION WITH ALL RELEVANT
THIS DRAWING MUST NOT BE REPRODUCED WITHOUT PERMISSION.
© COPYRIGHT: ALL RIGHTS RESERVED.

REV	NOTE	DR	CH	DATE


SCALE 1:1250 — 1250m
SCALE 1:500 — 50m
SCALE 1:200 — 20m
SCALE 1:100 — 10m
SCALE 1:20 — 2m

SKETCH
PRELIMINARY
APPROVAL
PLANNING
DRAWING STATUS
BUILDING REGS
TENDER
CONSTRUCTION
TITLE SA

PROPOSED PART PLAN

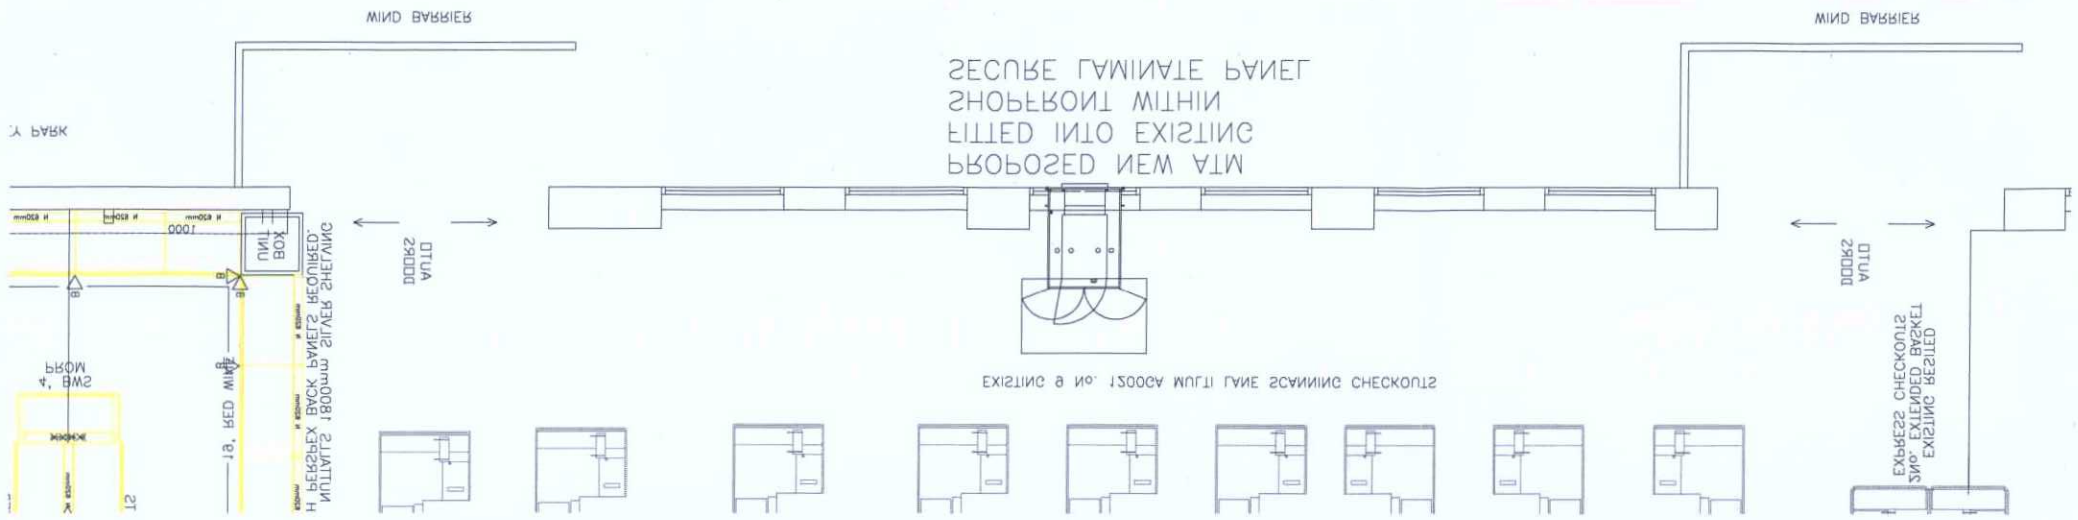

PROPOSED FRONT ELEVATION

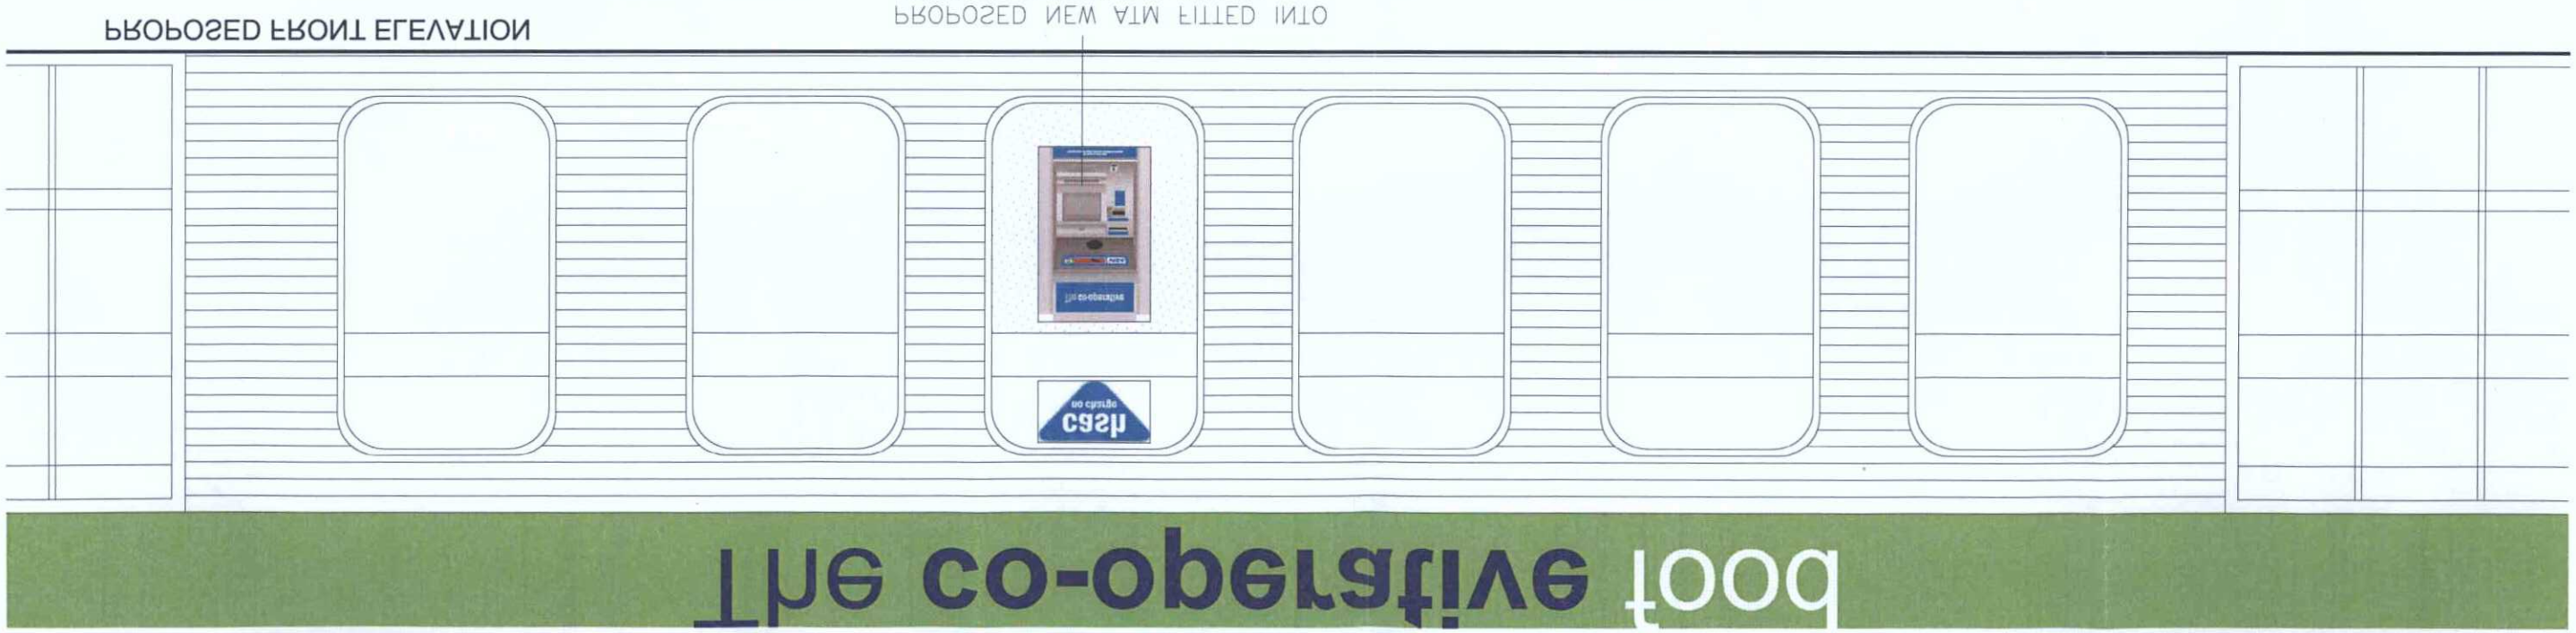

EXISTING FRONT ELEVATION

