Copyright (c) 2023

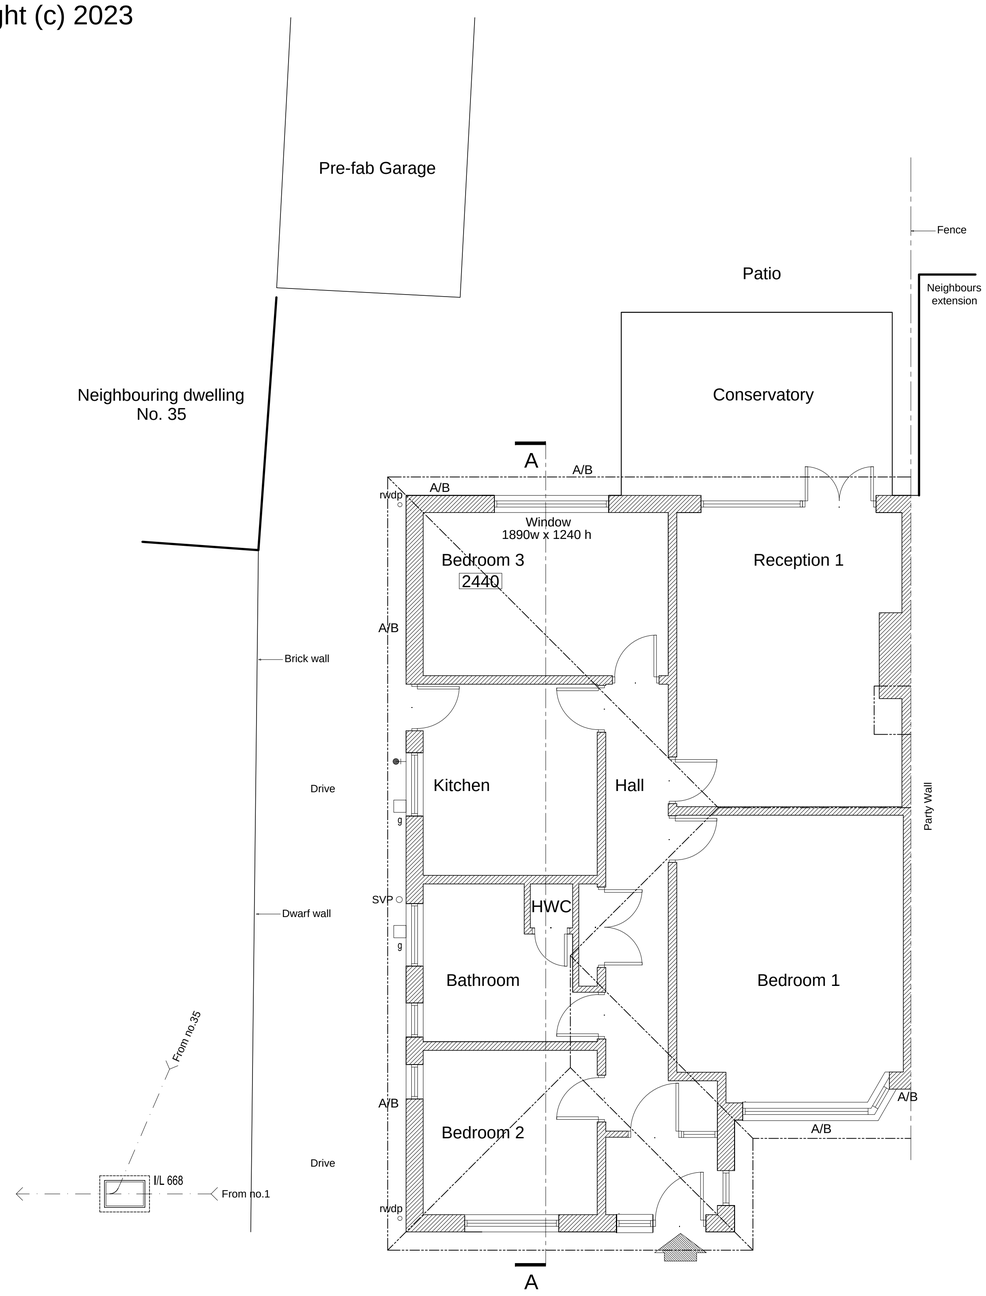

Ground Floor Plan 1:50

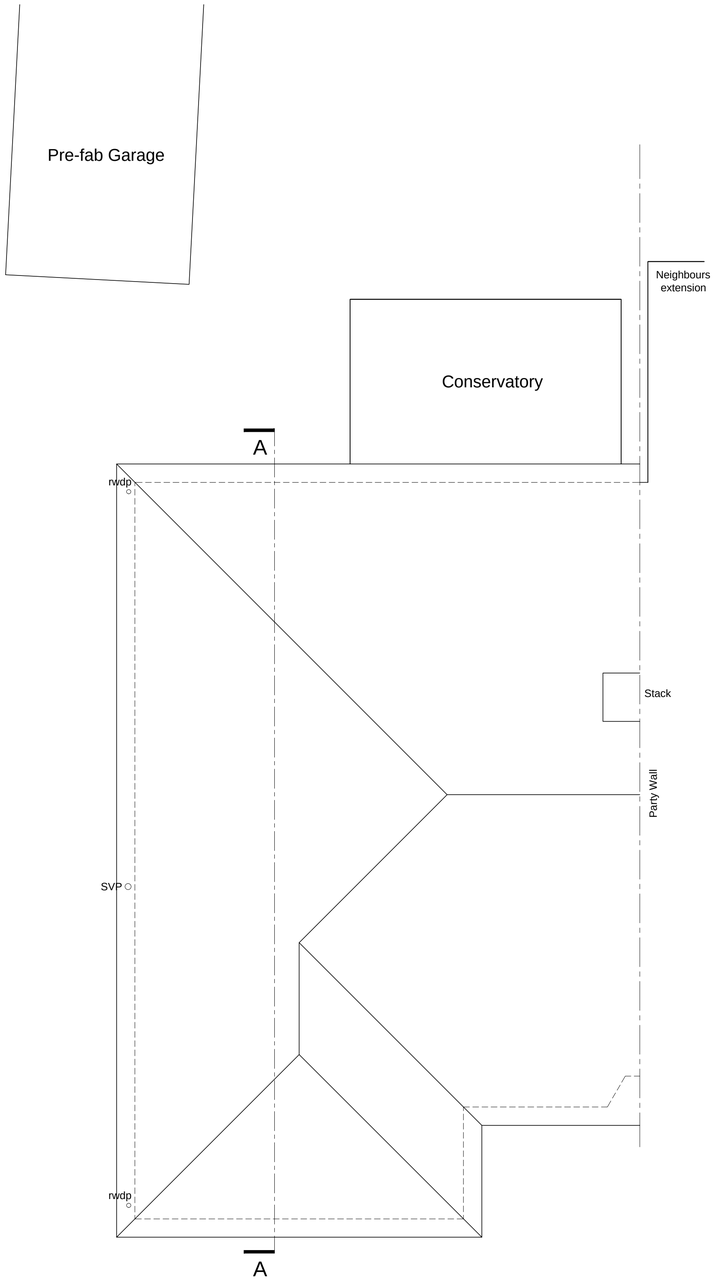

Roof Plan 1:50

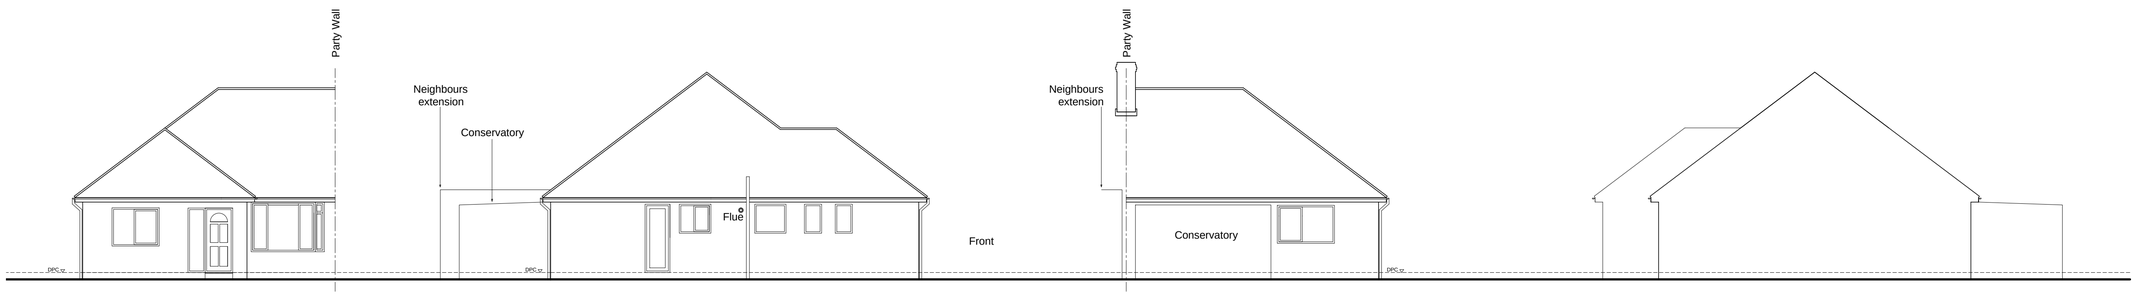

S/E Elevation 1:100 S/W Elevation 1:100

N/W Elevation 1:100 N/E Elevation 1:100

NOTE:
The contractor is to check all site dimensions and levels before work starts. Report any discrepancies.

This drawing must be read with and checked against all structural and other specialist drawings, specifications and bills of quantities. Report any discrepancies.

The contractor is to comply with all current British Standards and Building Regulations whether or not specifically stated on these drawings.

This drawing has been produced for Mr & Mrs Lodge and is intended as part of 'Planning' stage and is not intended for use by any other person or for any other purpose.

EXISTING WALLS

2620 Floor to ceiling spot heights

A/B Air brick

Denotes external water tap

FOR PLANNING ONLY

Rev.	Date	Description	By
A			

Client
Mr & Mrs Lodge

Project
Alterations To:
1 Greentrees Close,
Sompting

Drawing Title
Plans & Elevations
as Existing

Copyright (c) 2023 of.
Sussex Architectural Services
Wicket View
Cuckfield Lane
Warninglid
West Sussex
Tel:(01444) 461720
Email: info@sussexarchitecturalservices.co.uk

Scale 1:100, 1:50 @ A1
Date April 2023
Drawn -
Drawing Number 23-113-01
A