
This drawing is the copyright of Alcove Architecture Ltd
All dimensions must be checked on site prior to construction
Do not scale this drawing except for Planning Application purposes
Contractor to undertake work in full compliance with statutory requirements

Rev	Amendments	Date

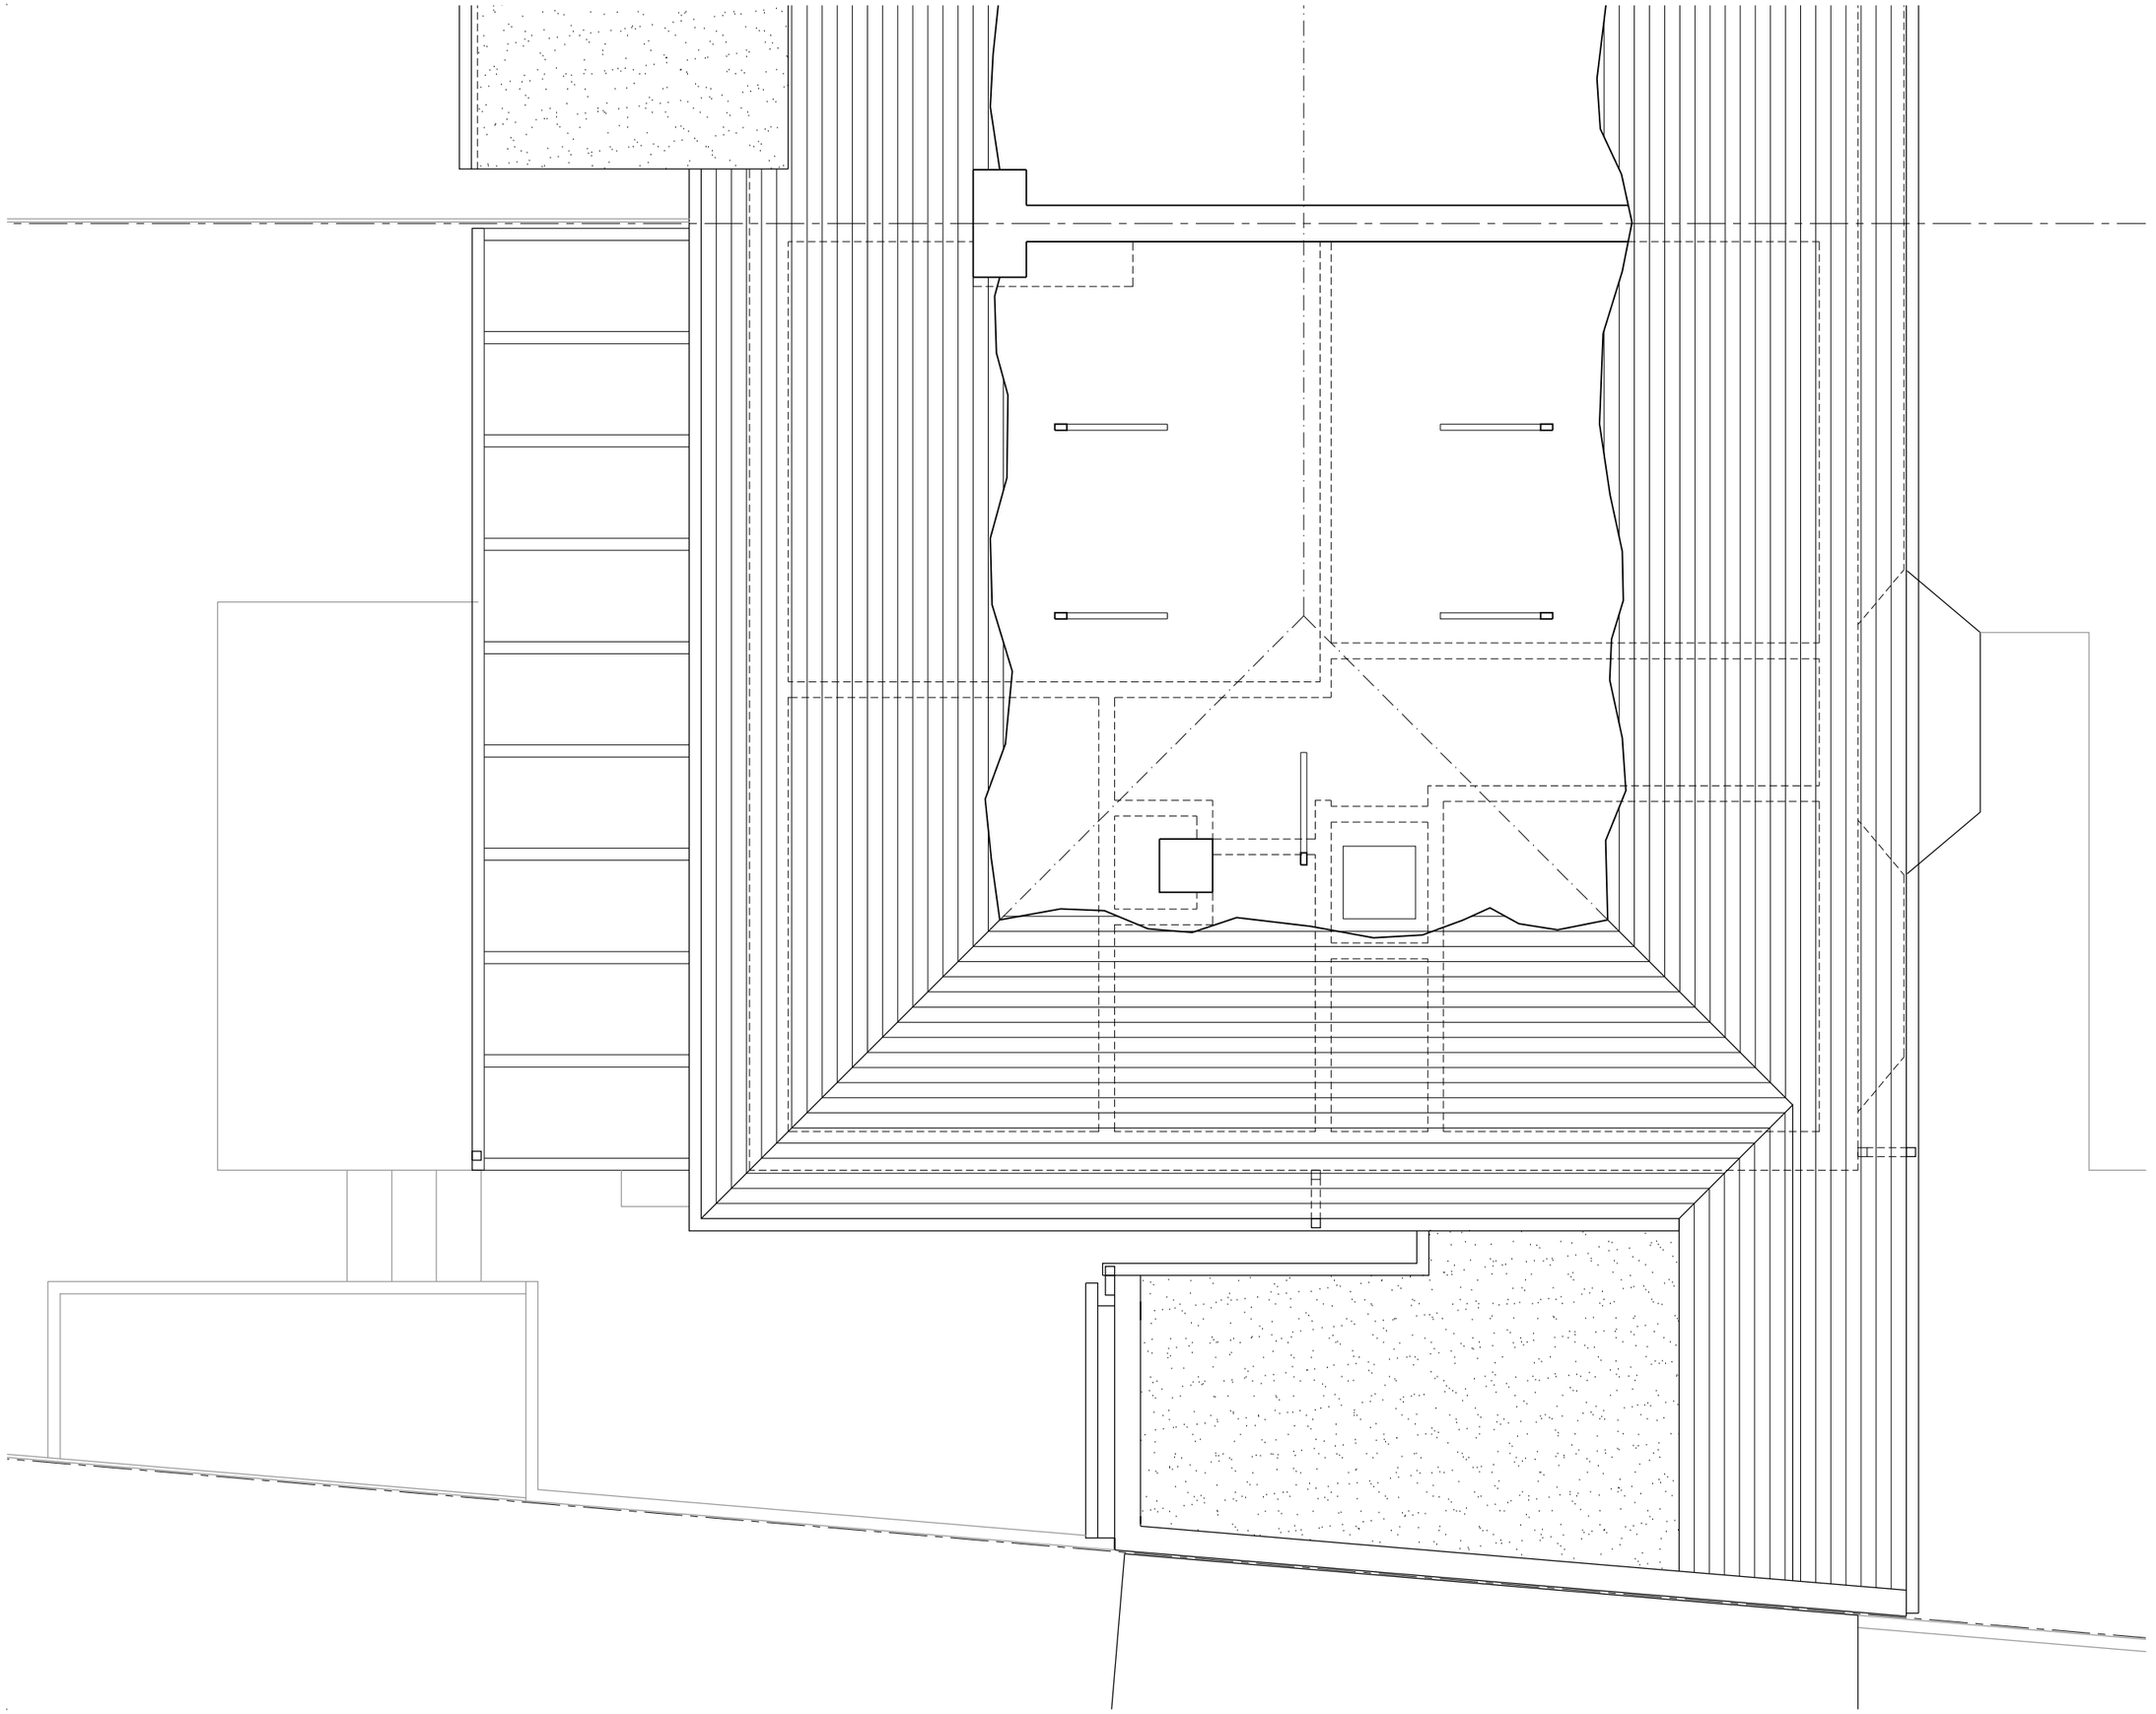

Notes:
Ordnance Survey provided by Messrs Mapserve
Landscape and furniture shown indicatively

ALCOVE architecture
25a New Broadway Worthing Sussex BN11 4HP
T: 01903 608448 W: alcovearchitecture.co.uk

Project
4 Hawkins Crescent
Shoreham
BN43 6TP

Drawing Title
Roof Space as Existing

Status
Information

Scale	Drawn By	Date
1:50@A3	JE	Jun 19

Project No.	Drawing No.	Revision
19111	P006	

Alcove Architecture Ltd - Registered No. 8543375