117 ST GILES CLOSE
SHOREHAM BY SEA
BN43 6GR
SITE LOCATION PLAN scale 1/1250
Reference 11238/01

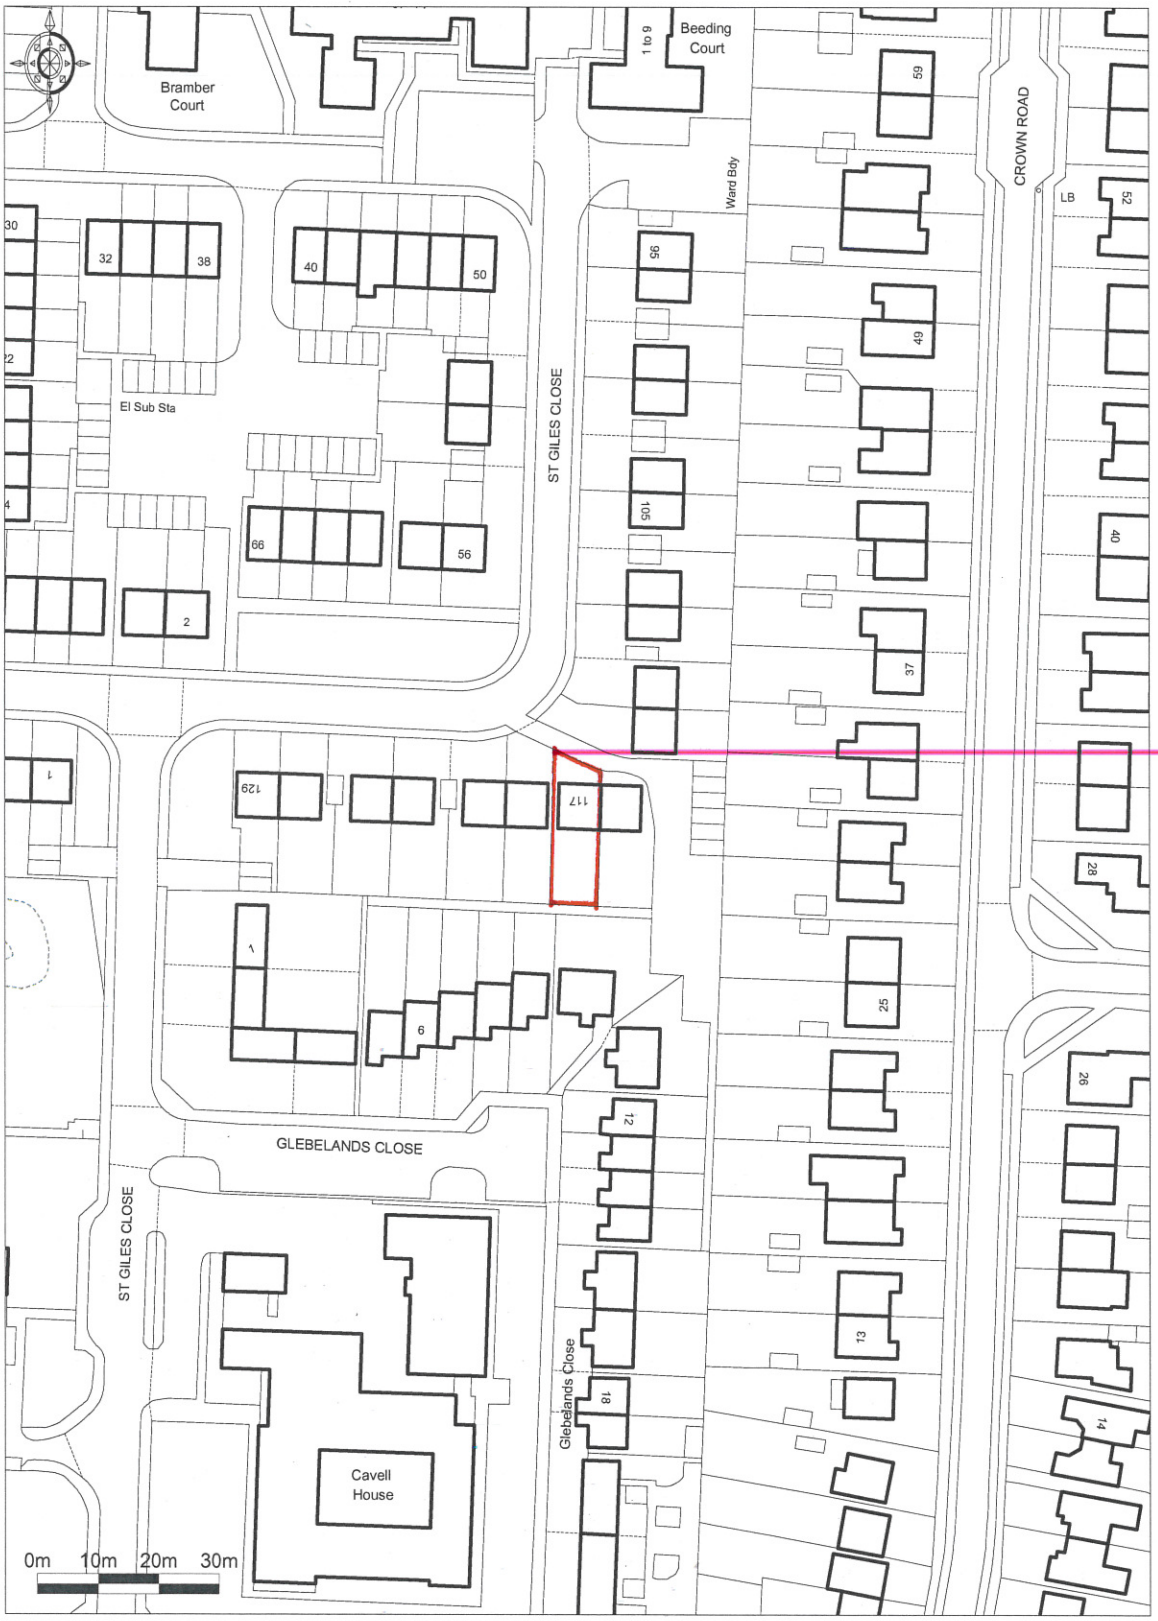

Promap®
Ordnance Survey © Crown Copyright 2012. All rights reserved.
Licence number 100020449. Plotted Scale - **1:1250**

DAVID BENNETT ARCHITECTS
THE OLD COTTAGE
10 VICARAGE LANE
FELHAM
WEST SUSSEX PO22 7EA