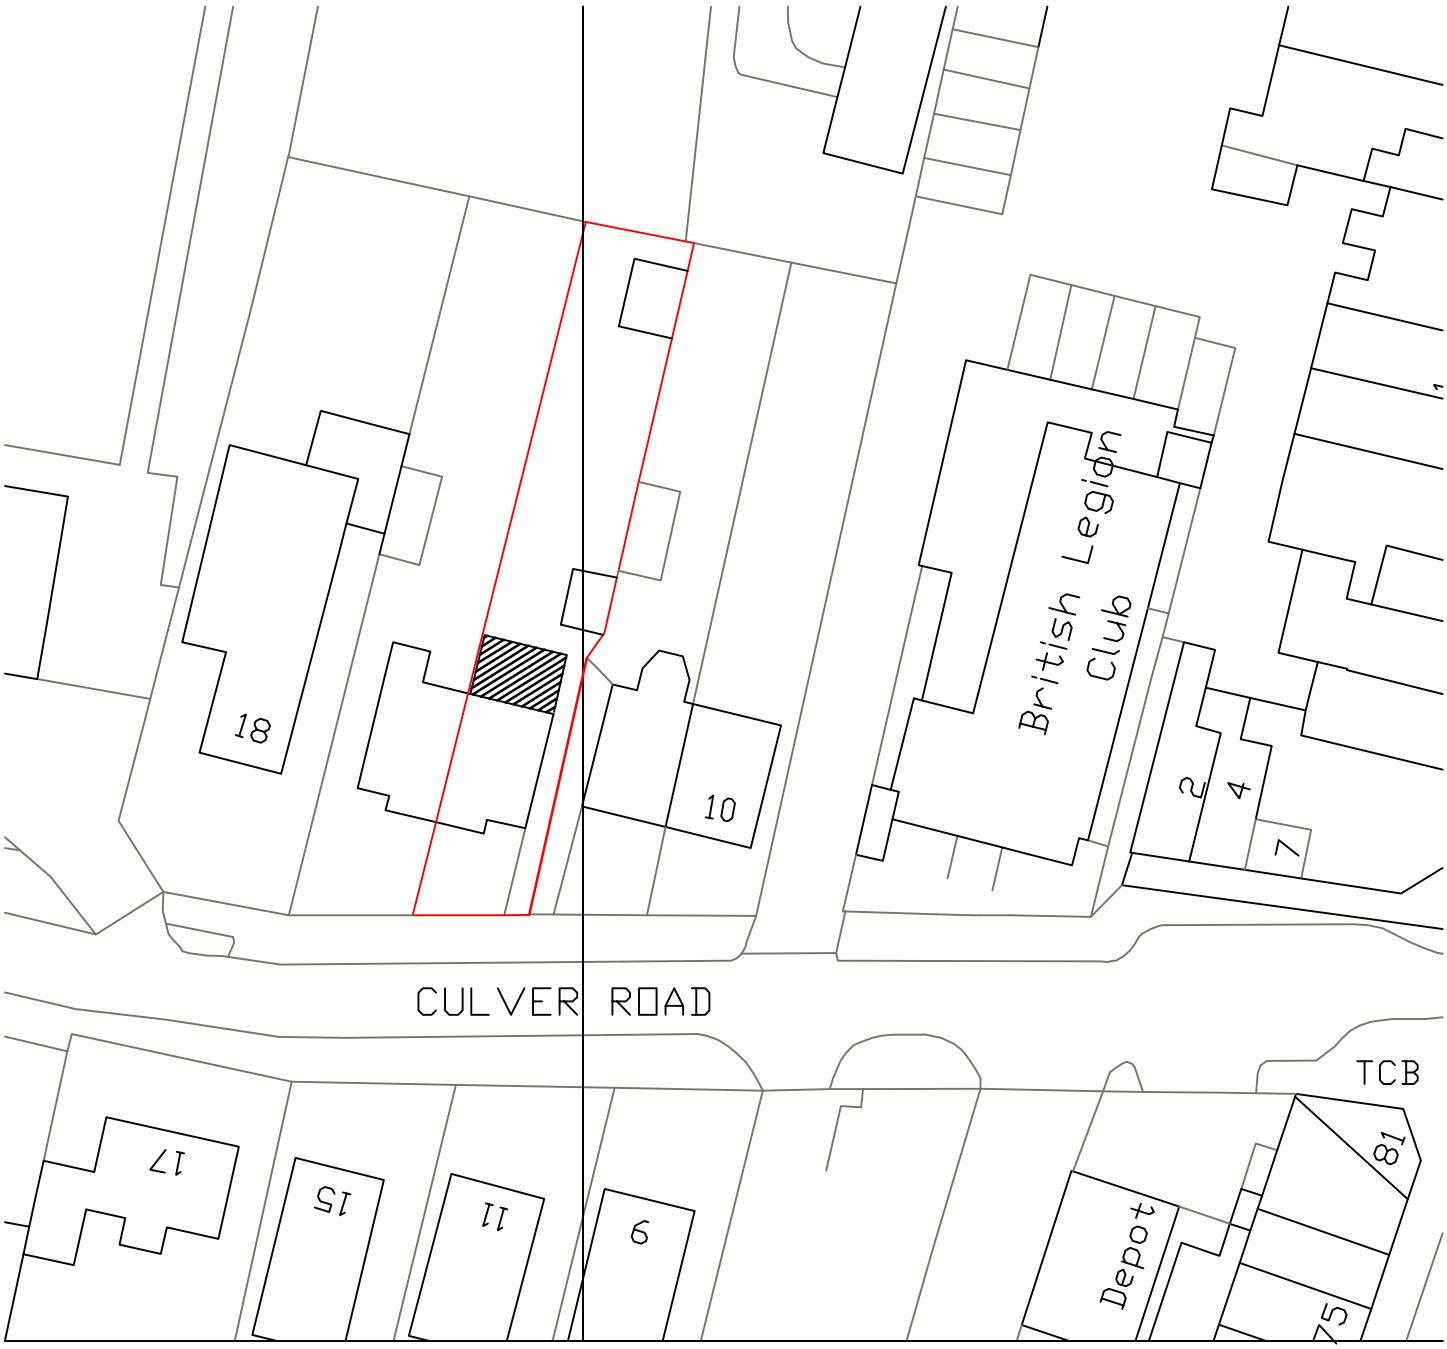


0 20 40 60 80

N

Metres
14 Culver Road
Lancing
Block Plan 1:500
A4 Paper