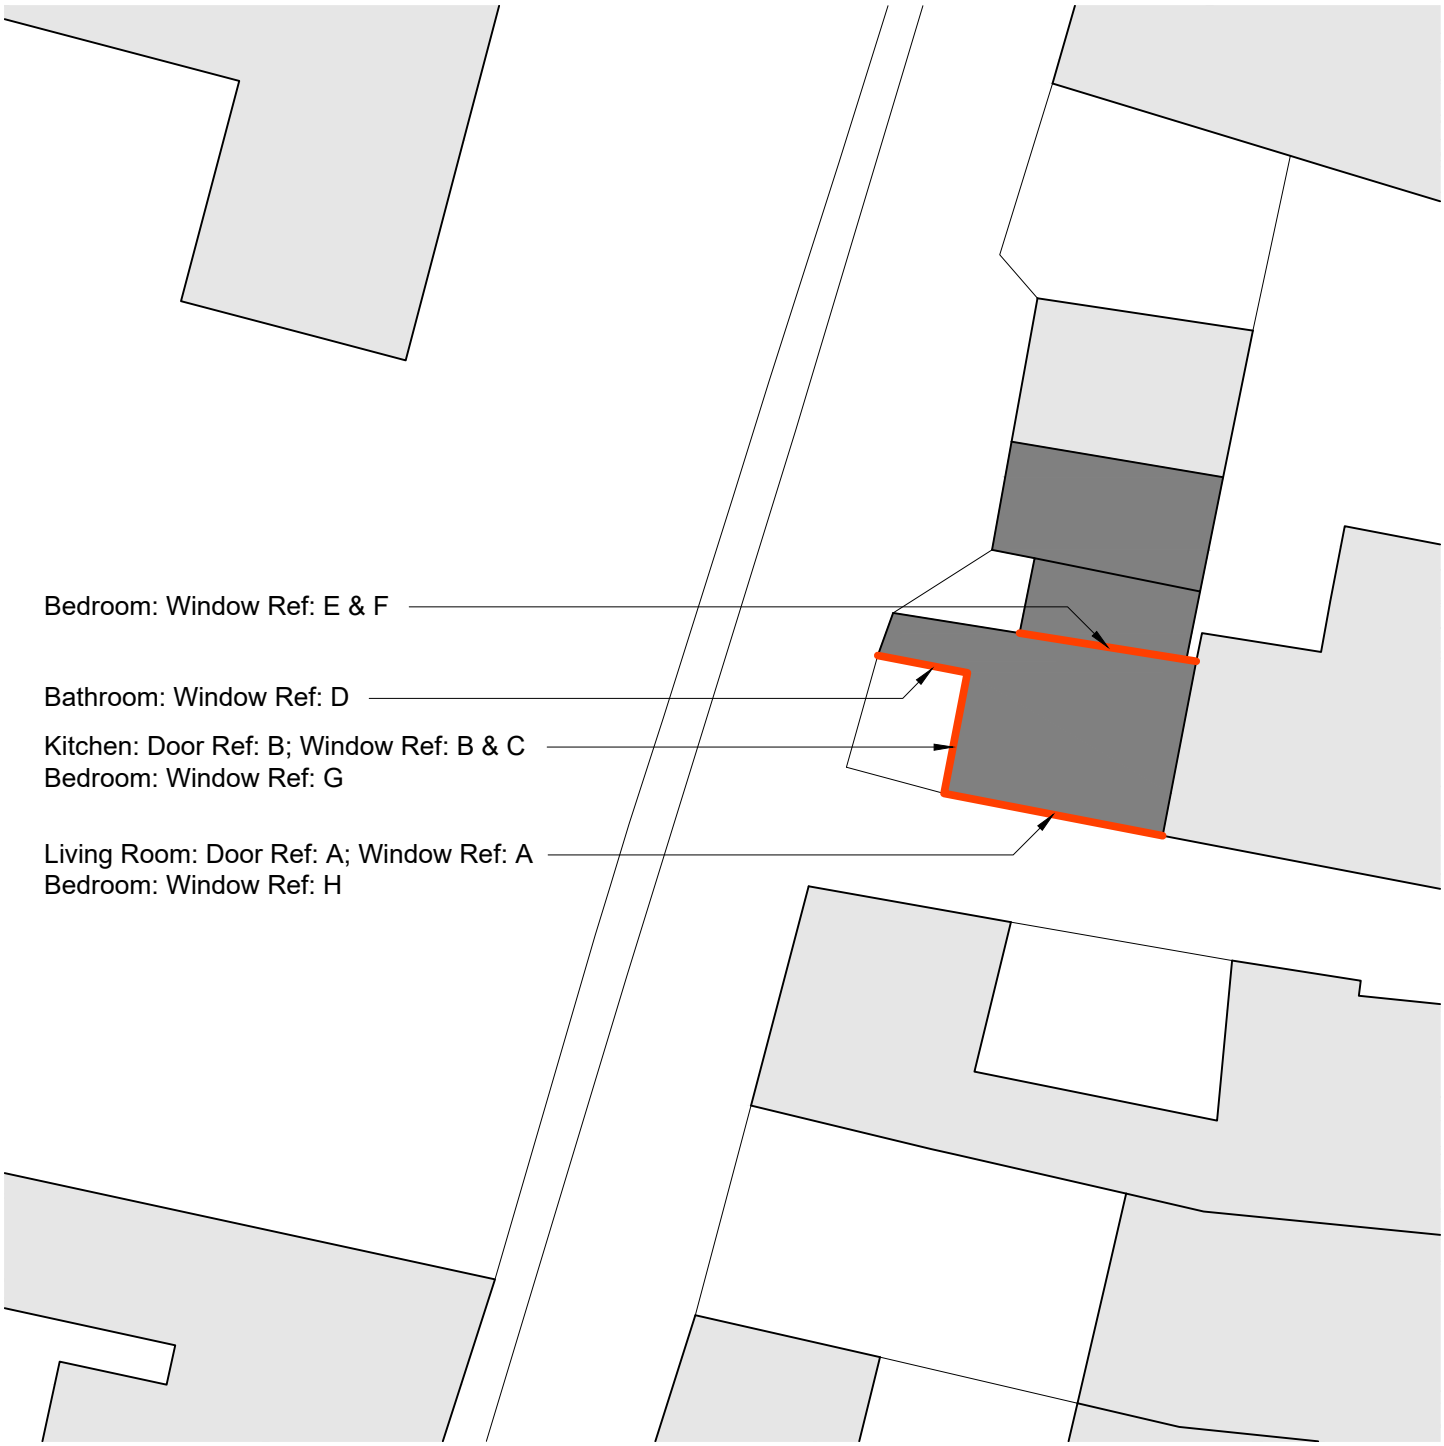

Block Plan 1:200

N

0 5 10 15

Scale In Metres

TIMDEACON.
architect

timdeacon.architect@gmail.com

Do not scale off drawing unless solely for Planning purposes.
Check all dimensions on site before all work is commenced.
All goods materials workmanship to conform with current building regulations BSS and COP's.
© Copyright Tim Deacon. Architect

rev.	date	comment
a.	12.07.23	Text amended.

client / job
Mr & Mrs Crampton
2 Swan Cottages, 40 Middle Street, Shoreham-by-Sea

drawing title
Window Locations
-
-

scale / sheet size
1:100 @ A4

riba stage
D

drawing number
150.PL.01a