
Slide B

Existing north elevation detailing existing flat roof area to enclosed garage roof area

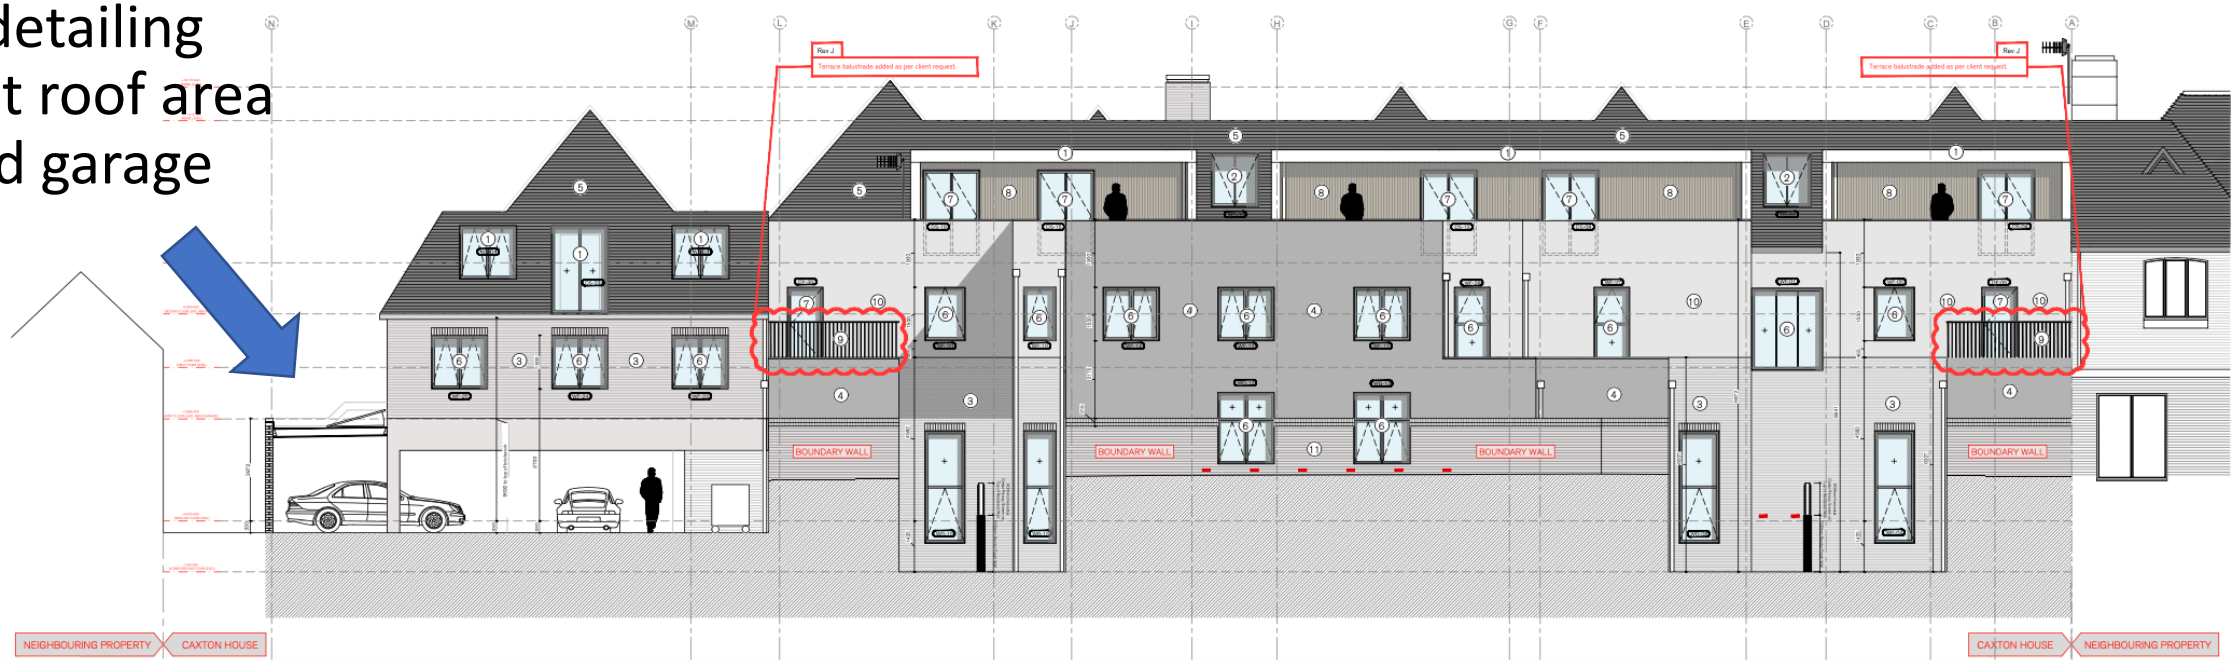

Proposed north elevation detailing patio door replacing window. Screening omitted for visuals but can be continuation of rear boundary wall or balustrade (both exist on north elevation)

