
12 Queensborough Court

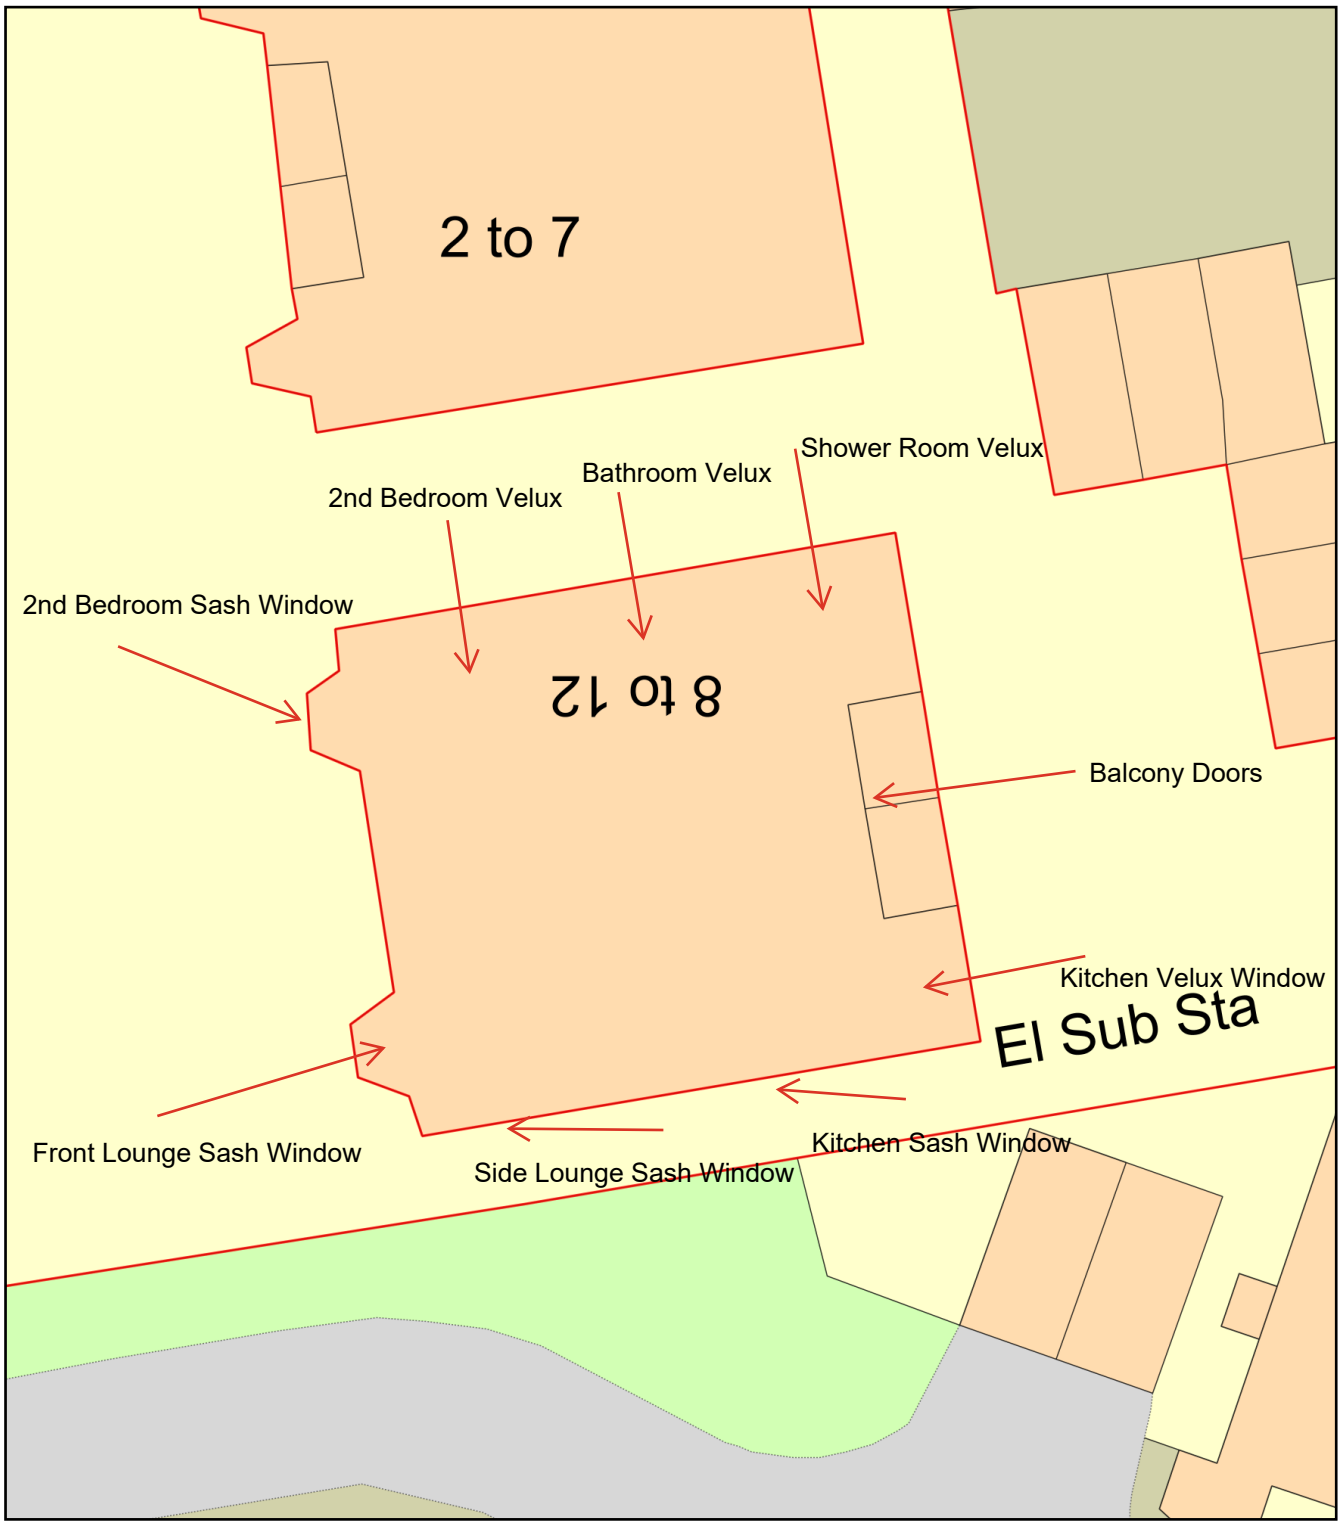

0 10

Metres

N

ReQuestaPlan

Plan Produced for: Neill Wickens

Date Produced: 14 Nov 2024

Plan Reference Number: TQRQM24319155725569

Scale: 1:200 @ A4

© Crown copyright and database rights 2023 OS 100042766