

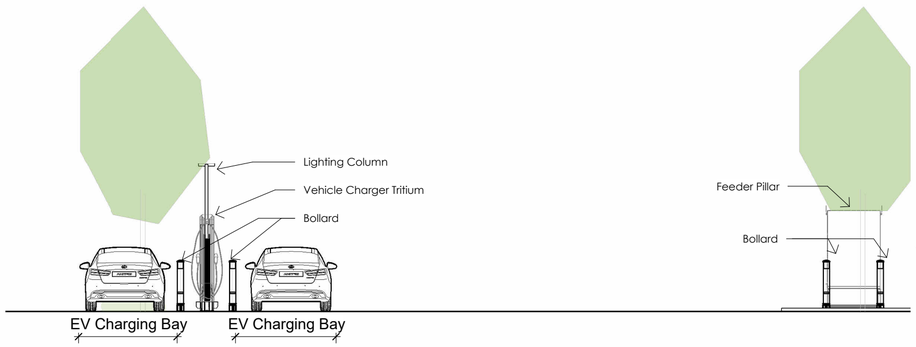



Section 1
1 : 100

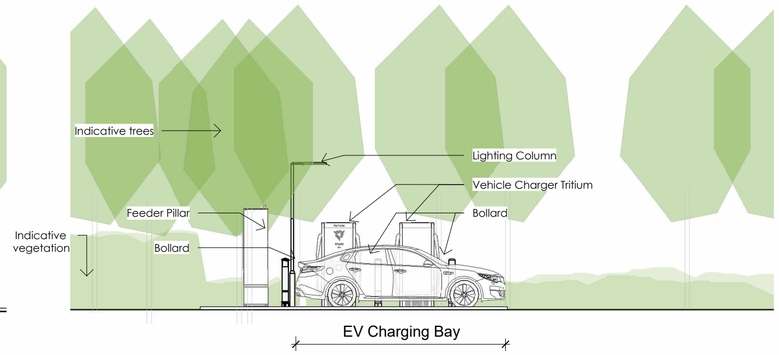

Section 2
1 : 100

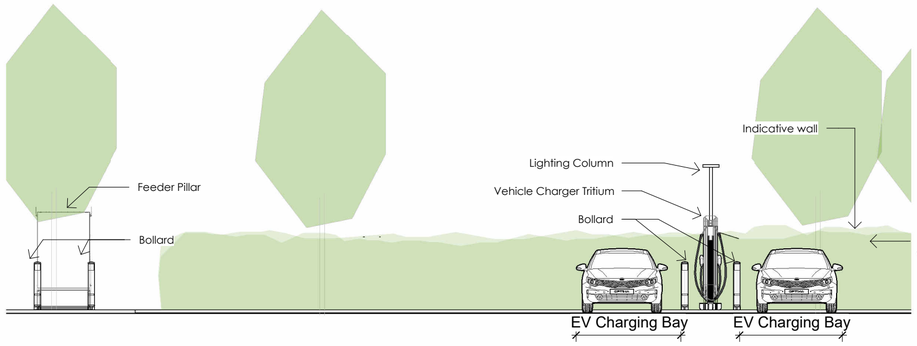


Section 3
1 : 100

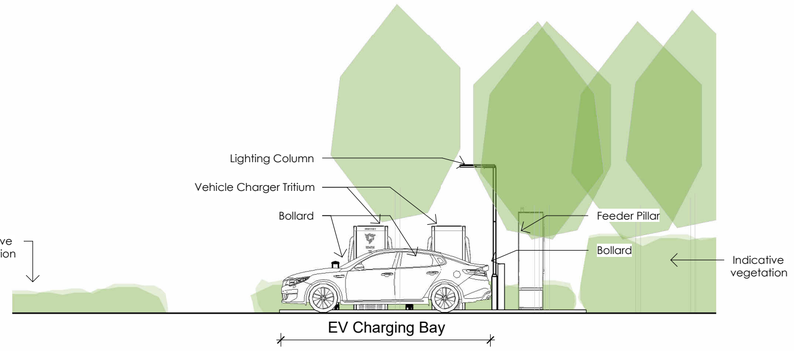

Section 4
1 : 100

Section 1

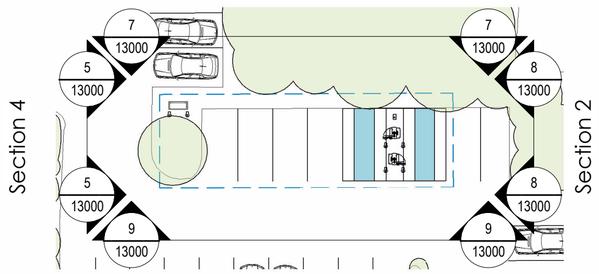

Section 4 Section 2

Section 3

0m 2m 4m 6m 8m 10m

VISUAL SCALE 1:100 @ A2

Elevation Key

Stantec

Stantec UK Limited
101 Victoria Street
Bristol, BS1 6PU
Tel: +44(0)117 929 9677

Copyright Reserved

The Copyrights to all designs and drawings are the property of Stantec. Reproduction or use for any purpose other than that authorized by Stantec is forbidden.
The Contractor shall verify and be responsible for all dimensions. DO NOT scale the drawing - any errors or omissions shall be reported to Stantec without delay.

Notes

Issued/Revision	By	Appd	YYYY.MM.DD
P2 Amendments to proposals	NG	AP	2025.01.09
P1 Initial Issues	CH	AP	2024.09.30

File Name: N/A	Author	Designer	Checker	04/27/22
	Dwn.	Dsgn.	Chkd.	YYYY.MM.DD

Issue Status

This document is suitable only for the purpose noted above.
Use of this document for any other purpose is not permitted.

Client/Project Logo

bp pulse

Client/Project
BP Pulse

Site 23: Lyon's Farm Retail Park

Title
Proposed Sections/Elevations

Project No.	Scale
333101444	As indicated
Revision	**Drawing No.**
P2	**-023-13000**

06/01/2025 15:16:01

ORIGINAL SHEET - ISO A2