
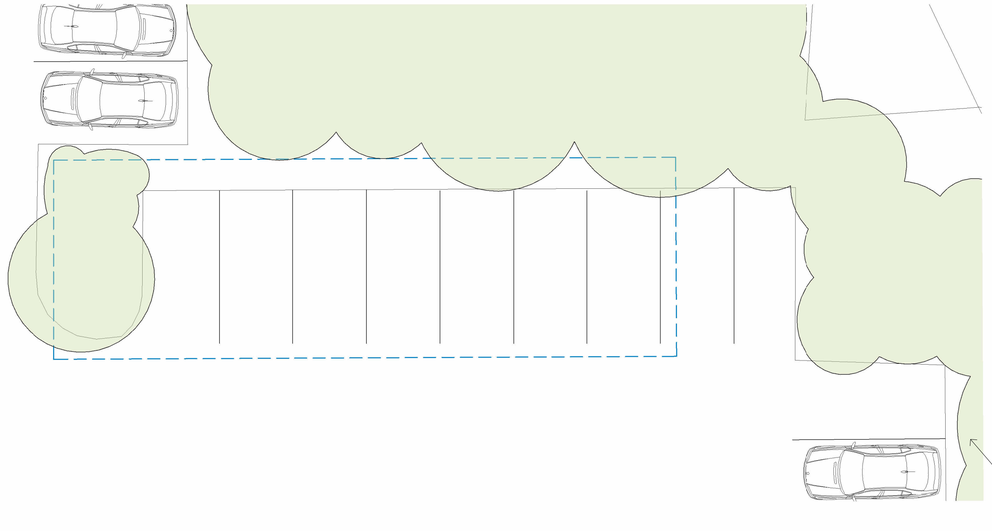


Existing Site Plan
1 : 100

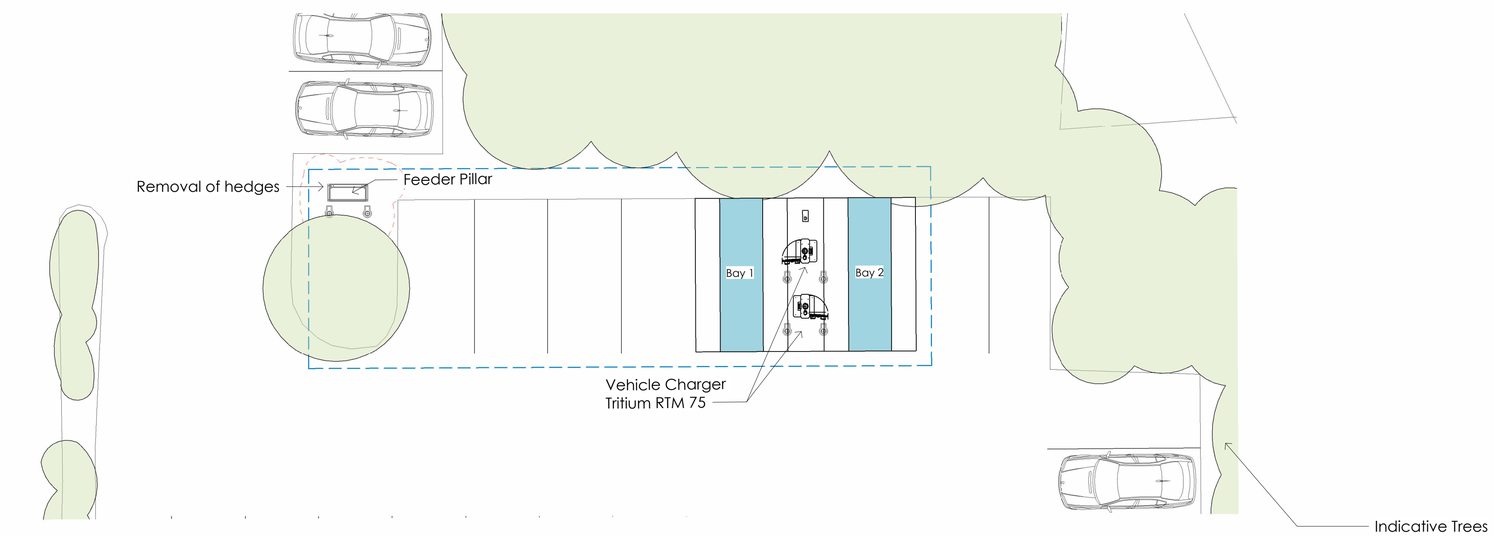


Proposed Site Plan
1 : 100

N

0m 2m 4m 6m 8m 10m

VISUAL SCALE 1:100 @ A1

06/01/2025 15:19:48

ORIGINAL SHEET - ISO A1

Stantec

Stantec UK Limited
101 Victoria Street
Bristol, BS1 6PU
Tel: +44(0)117 929 9677

Copyright Reserved

The Copyrights to all designs and drawings are the property of Stantec. Reproduction or use for any purpose other than that authorized by Stantec is forbidden.
The Contractor shall verify and be responsible for all dimensions. DO NOT scale the drawing - any errors or omissions shall be reported to Stantec without delay.

Notes

| Issued/Revision | By | Appd | |
|---|---|---|---|
| P2 Amendments to proposals | NG | AP | 2025.01.09 |
| P1 Initial Issues | CH | AP | 2024.09.30 |

| File Name: N/A | Author | Designer | Checker | |
|---|---|---|---|---|
| | Dwn. | Dsgn. | Chkd. | YYYY.MM.DD |
| | | | 07/20/16 | |

Issue Status

This document is suitable only for the purpose noted above.
Use of this document for any other purpose is not permitted.

Client/Project Logo

bp pulse

Client/Project
BP Pulse

Site 23: Lyon's Farm Retail Park

Title
Existing and Proposed Site Plans

Project No.
333101444

Scale
1 : 100

Revision
**P2**

Drawing No.
**-023-10102**