Notes:

1. THE COPYRIGHT OF THIS DRAWING IS VESTED IN WARWICK LANE DEVELOPMENTS AND IT MAY NOT BE REPRODUCED IN WHOLE OR PART OR USED FOR THE MANUFACTURE OF ANY ARTICLE WITHOUT THE EXPRESS PERMISSION OF THE COPYRIGHT HOLDERS.

2. WORK TO FIGURED DIMENSIONS ONLY.

3. THIS DRAWING IS TO BE READ IN CONJUNCTION WITH ALL RELEVANT ARCHITECT'S, SERVICE ENGINEER'S AND WARWICK LANE DEVELOPMENTS DRAWINGS AND SPECIFICATIONS.

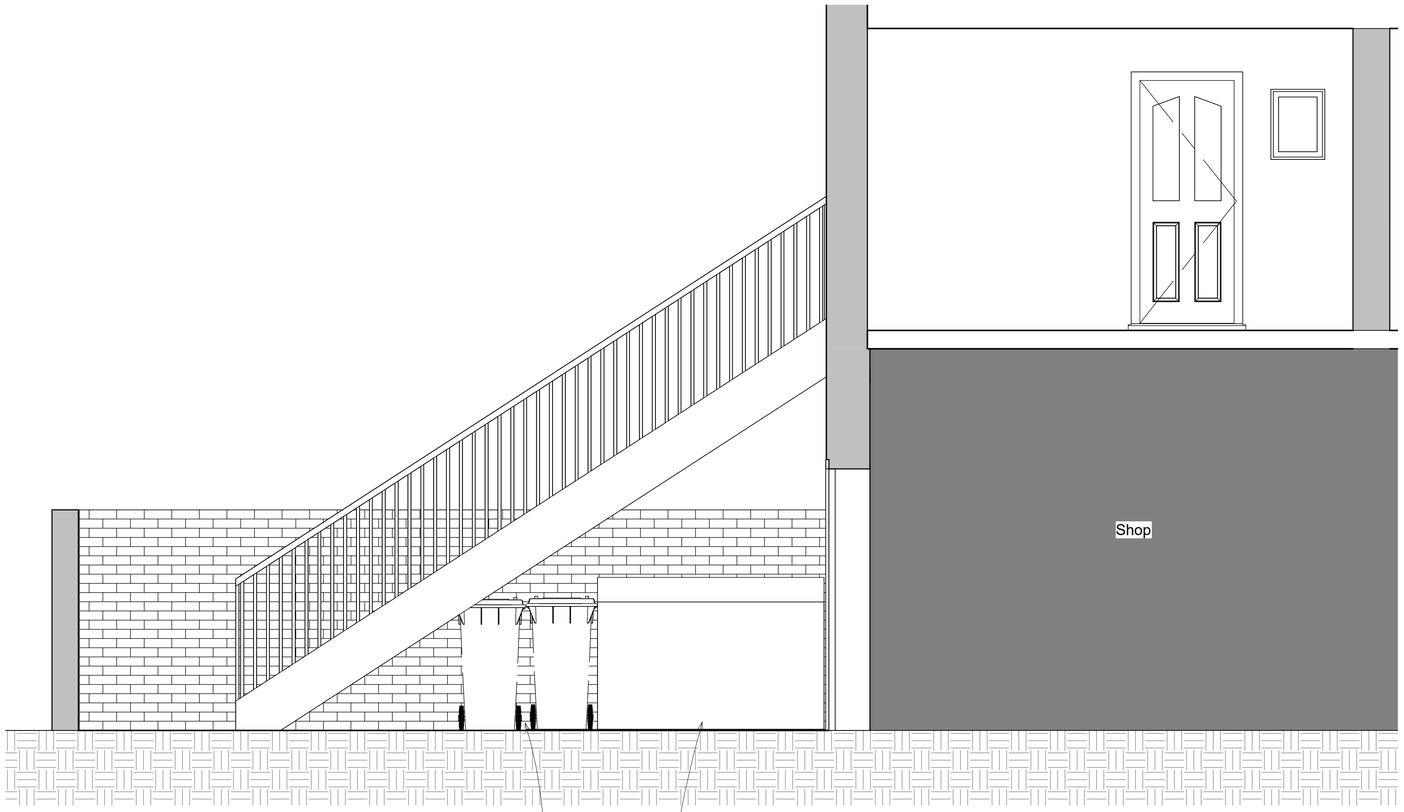

1 Section C

1 : 25

0m 0.5m 1m 1.5m 2m 2.5m

VISUAL SCALE 1:25 @ A1

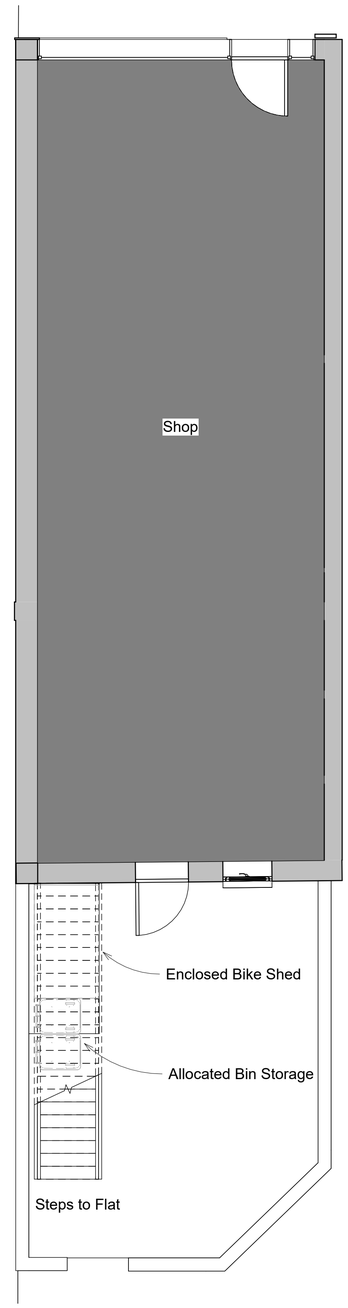

2 Ground Floor Refuse & Bike

1 : 50

0m 1m 2m 3m 4m 5m

VISUAL SCALE 1:50 @ A1



Bike Shed Suitable for 3x bikes



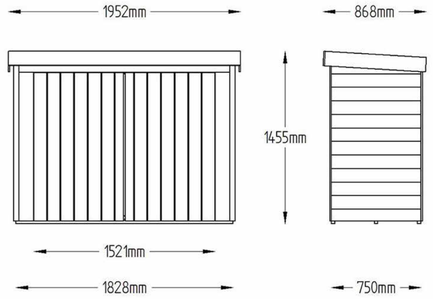

Revision Number	Revision Description	Issued by	Revision Date

STATUS: Planning Issue

Warwick Lane. Developments Ltd

T 01903 233332 Ext 131 | DF 01903 206 908 | E acp@wld-group.co.uk
1 The Steyne, Worthing, West Sussex, BN11 3DS

CLIENT: Thornmead Securities LTD
10 Palm Court,
London, N16 5XA

SITE ADDRESS:
1A Becket Buildings,
Littlehampton Road,
Worthing, West
Sussex, BN13 1QD

DRAWING: 1A Becket Buildings

TITLE: Refuse & Bike Storage

SCALE AT A1:	DATE:	DRAWN:	CHECKED:
As indicated	29/07/2022	EL	

PROJECT NO:	DRAWING NO:	REVISION:
1 BKT CN	WLD-005-22-09	