
Southwick Substation – Temporary Works Site

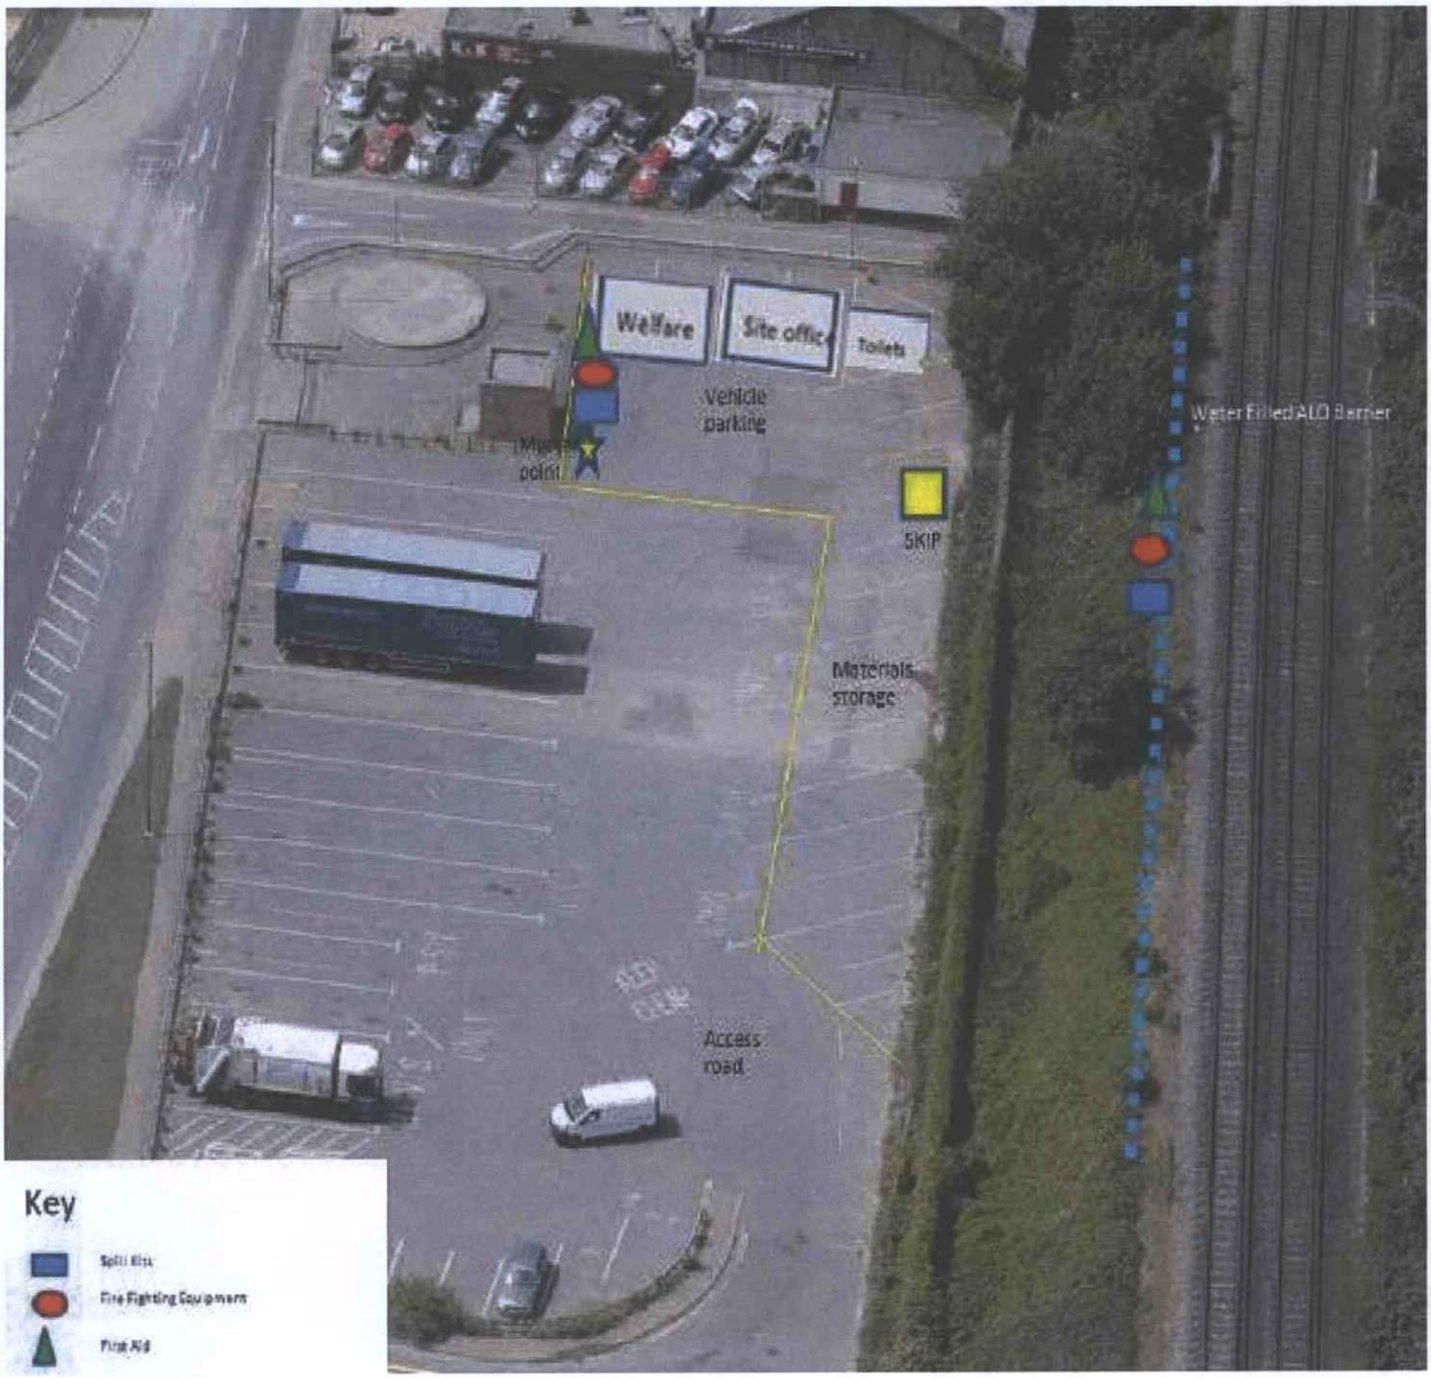

ADUR & WORTHING
PLANNING SERVICES

PLAN	NOTICE/0016/16 ~~AWDM/~~
DATE ~~VALID~~	Rec: 31/10/16

ADDITIONAL