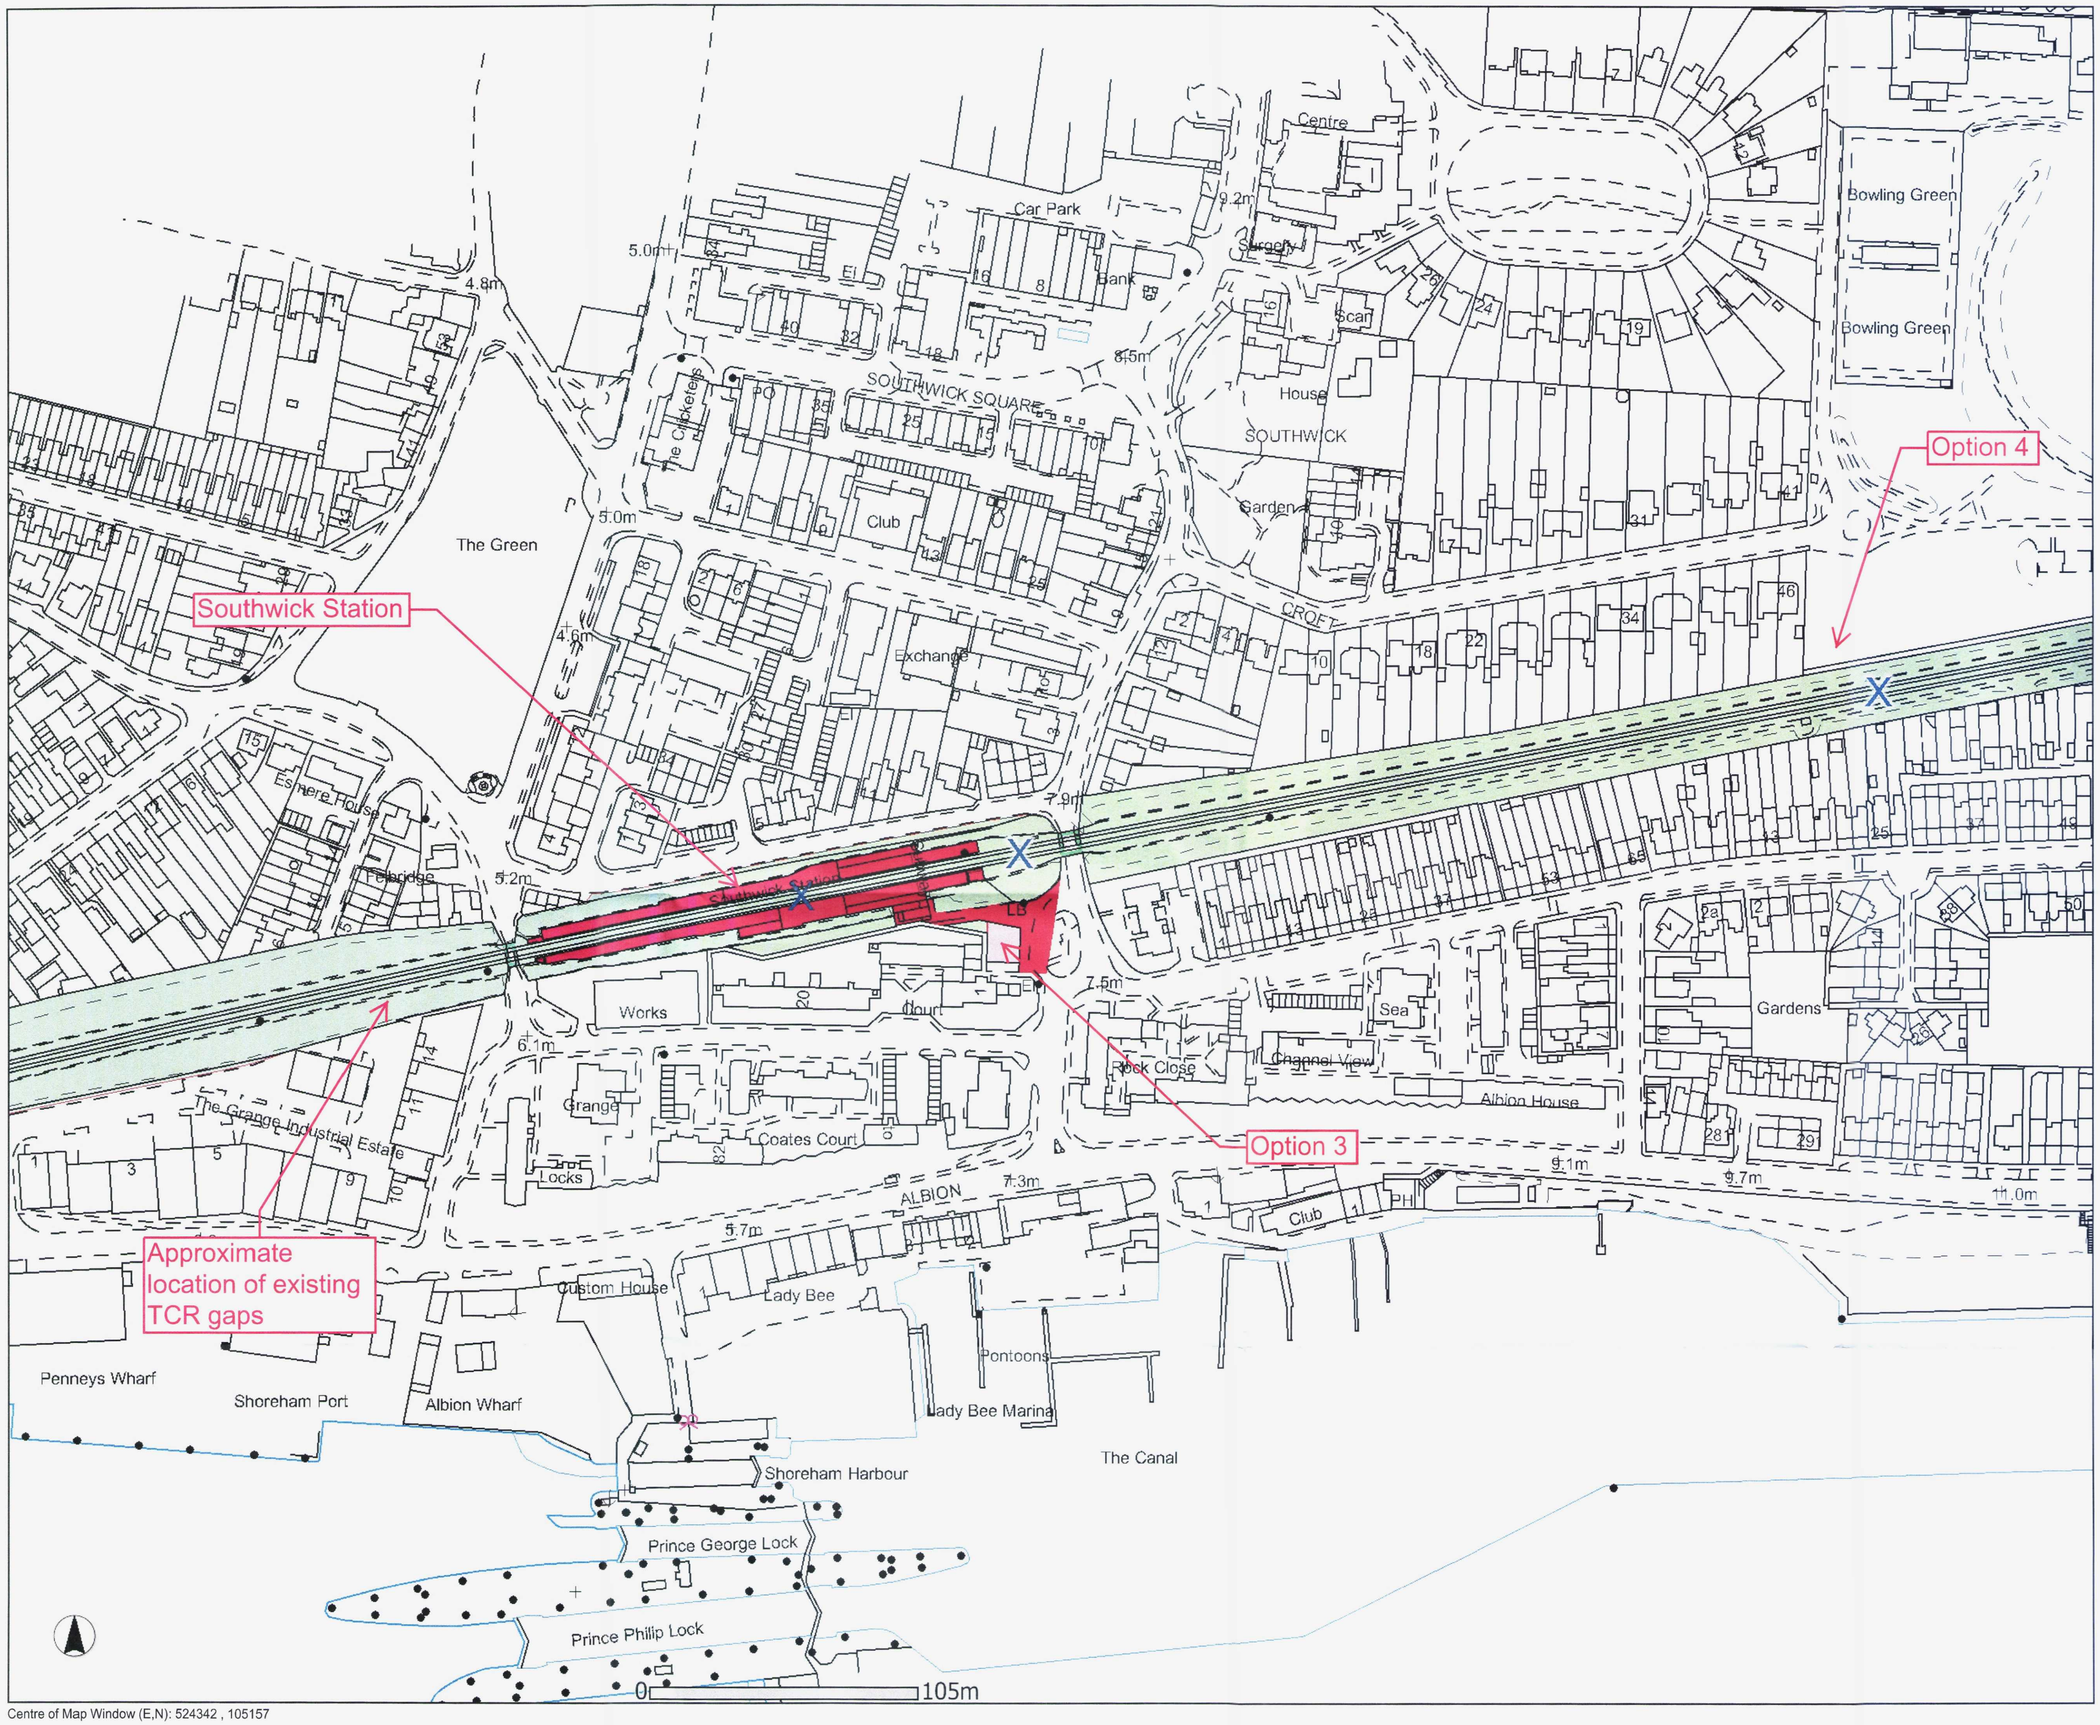

Centre of Map Window (E,N): 524342 , 105157

Reproduced from the Ordnance Survey Map with permission of the controller of Her Majesty's Stationery Office. Crown Copyright. Licence No: 0100040692

ADDITIONAL

ADUR & WORTHING PLANNING SERVICES
PLAN NOTICE/0016/16
DATE VALID Rec 31/10/16

SOUTHWICK SUBSTATION
Site Options - Sheet 2 Of 2

Plot Scale	1:2500
Plot Date	10/9/2015

Network Rail

Output Created from the GI Portal – A3 Landscape