
ADDITIONAL

ADUR & WORTHING PLANNING SERVICES
PLAN NO NOTICE/0016/16
DATE RECD Rec 31/10/16

SEWER RECORDS PAGE 1 OF 2

105184

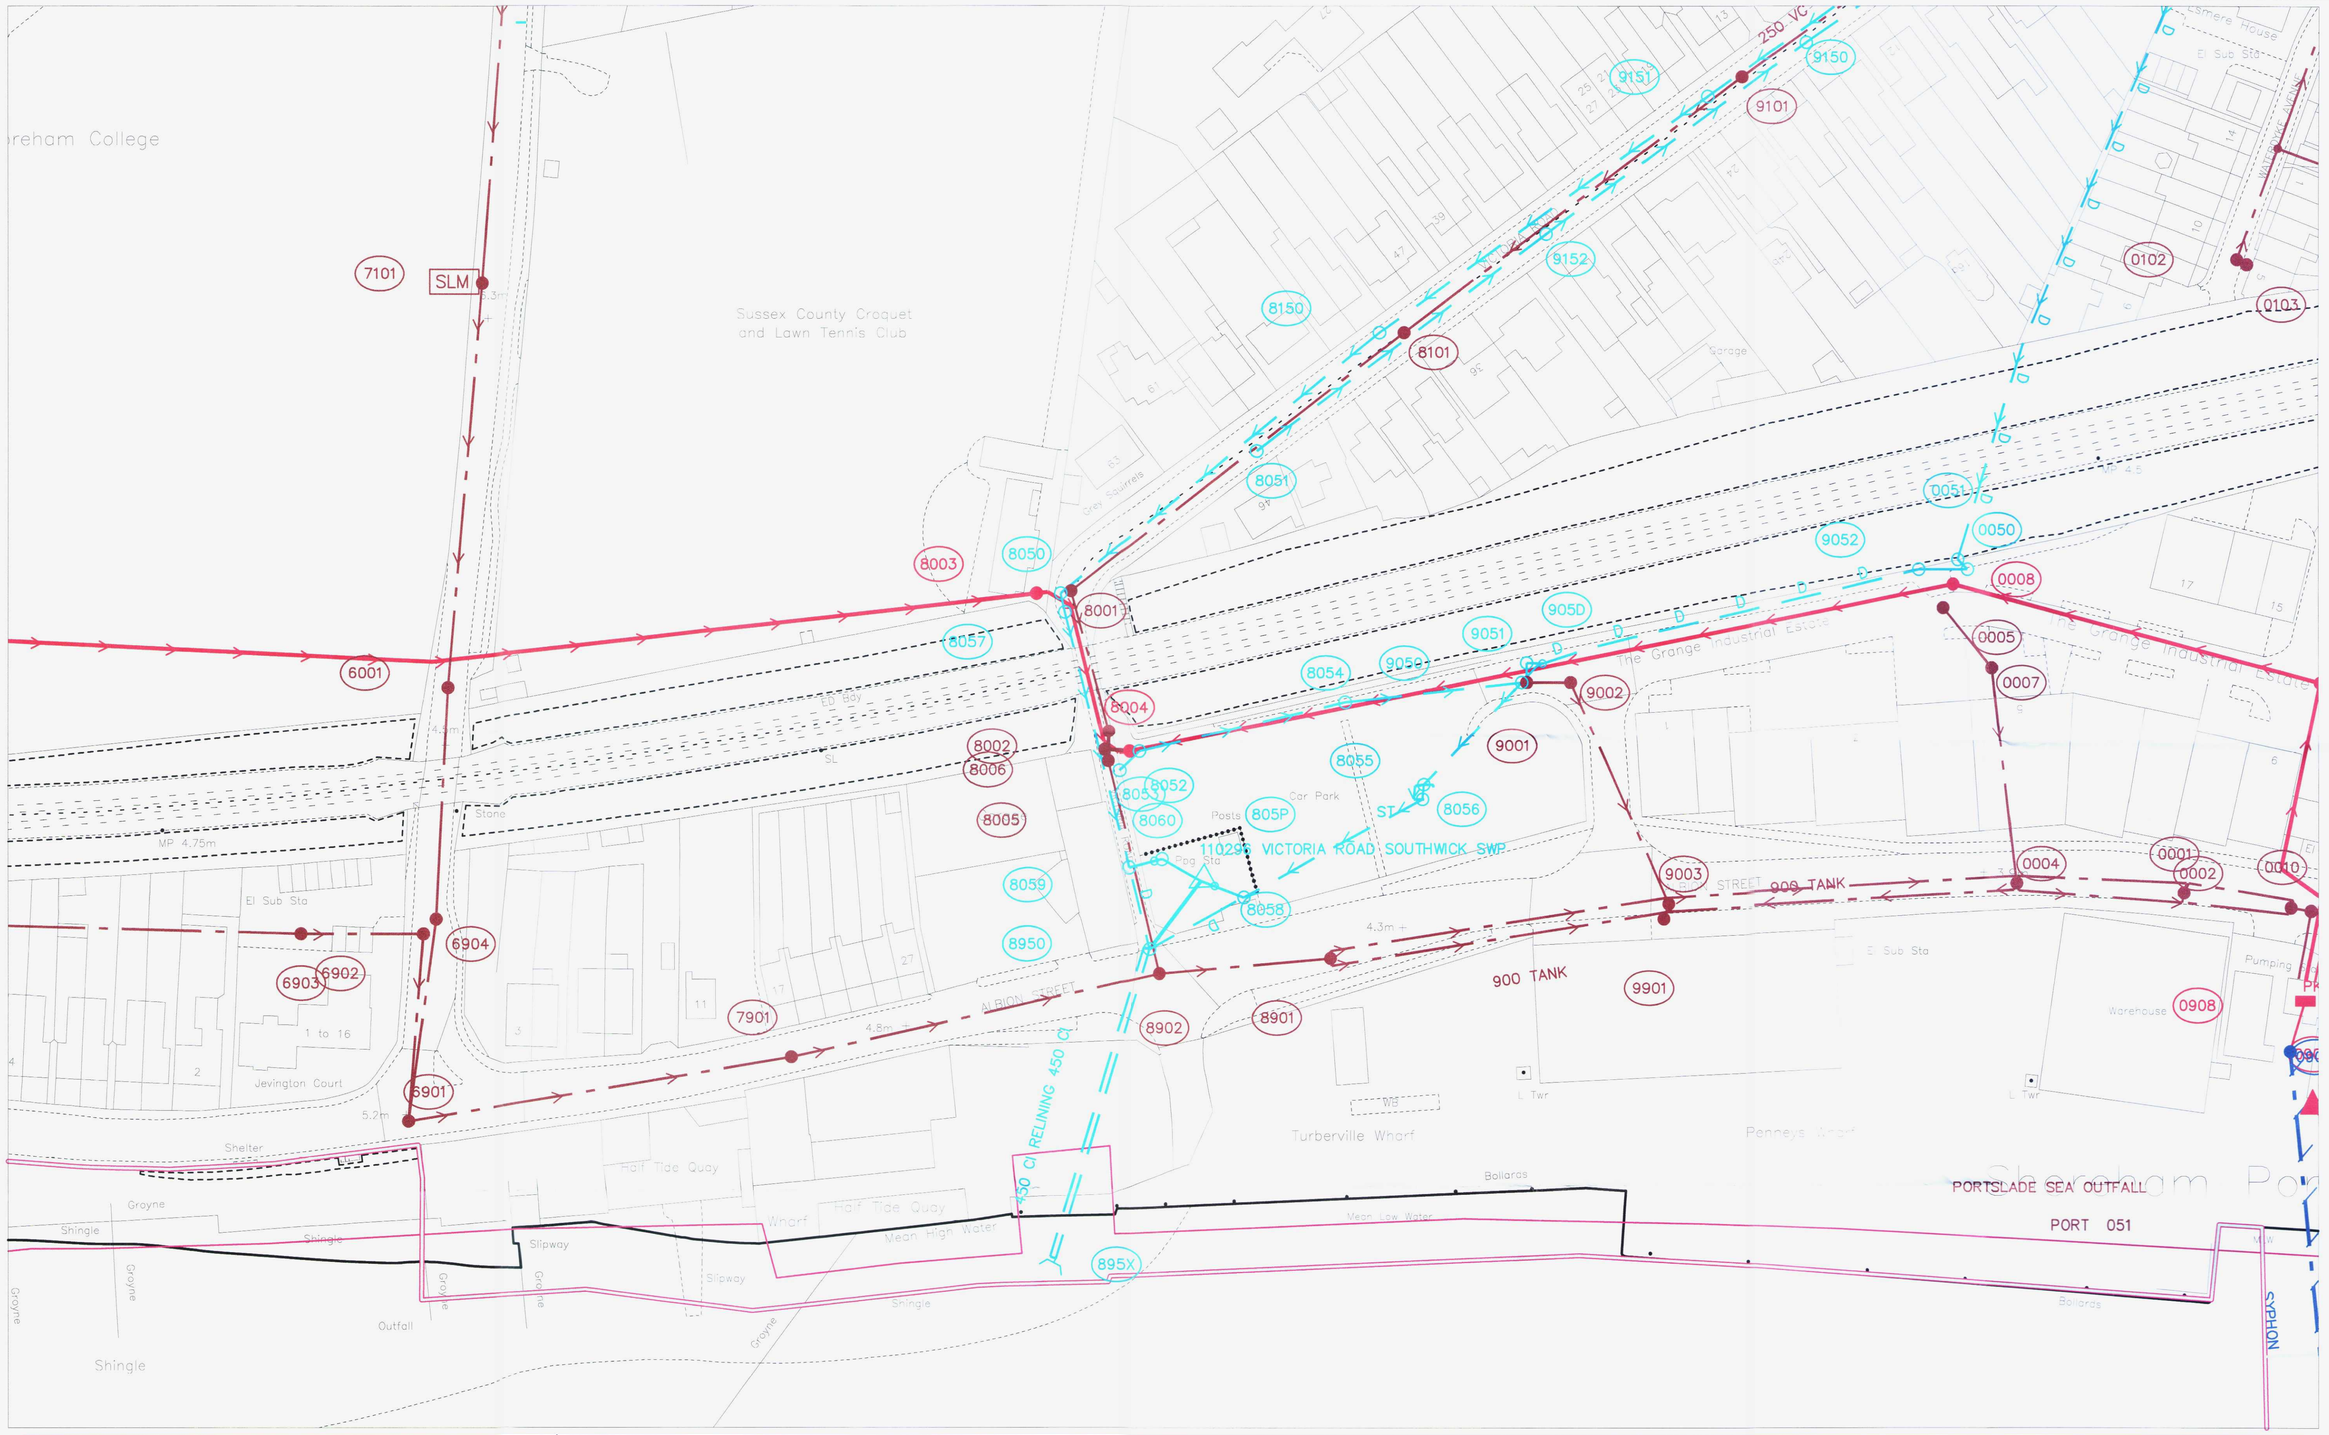

104896

523606

524078

O.S. REF. TQ2305SE	Drawn by: mondalb	The positions of pipes shown on this plan are believed to be correct, but Southern Water Services Ltd accept no responsibility in the event of inaccuracy. The actual positions should be determnined on site. WARNING: BAC pipes are constructed of Bonded Asbestos Cement WARNING: Unknown (UNK) materials may include Bonded Asbestos Cement
	Scale: 1:1250	
Title: 200341_Albion Street Car Park,	Date: 11/08/2015	Based upon Ordnance Survey Digital Data with the permission of the controller of H.M.S.O. Crown Copyright Reserved Licence No. WU 298530.

N

Southern Water