Vehicle access - 145

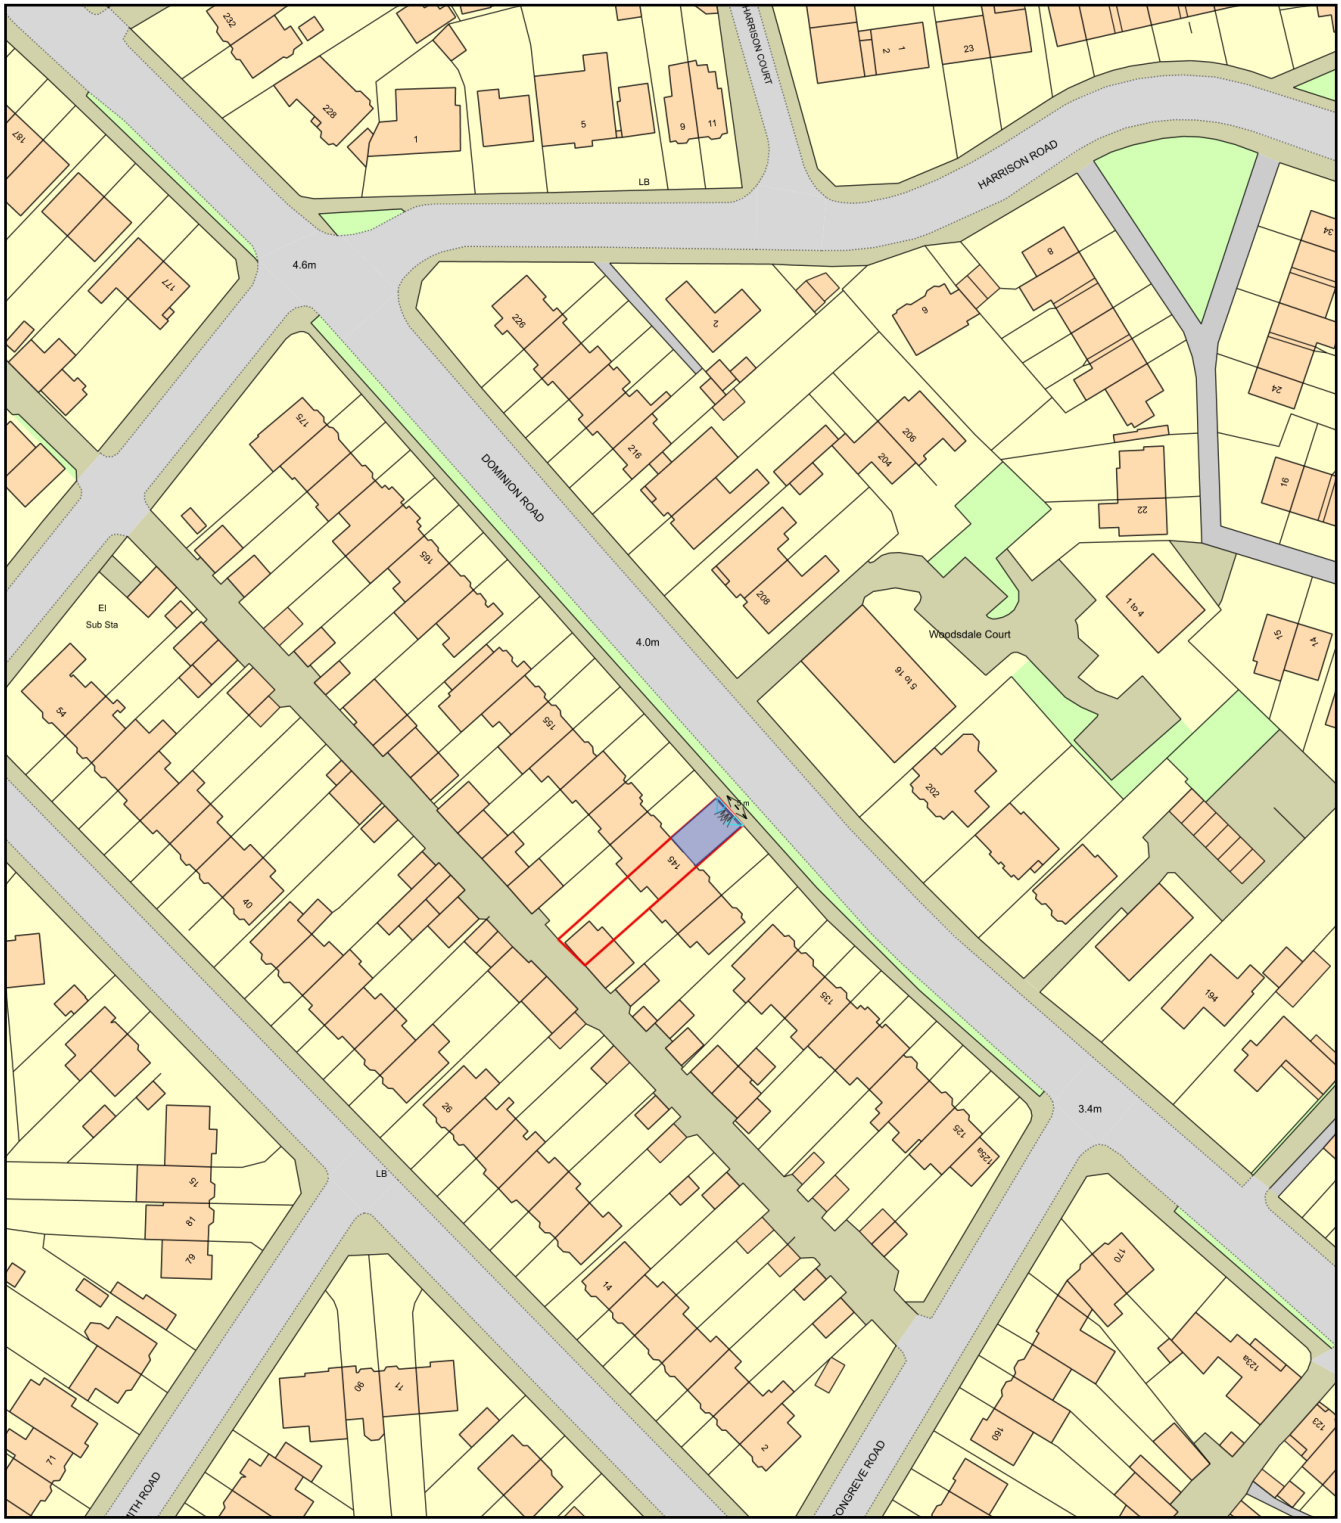

0 50
Metres

N

ReQuestaPlan

Plan Produced for: 145 Dominion road

Date Produced: 02 Apr 2024

Plan Reference Number: TQRQM24093125835555

Scale: 1:1250 @ A4

© Crown copyright and database rights 2023 OS 100042766