ADUR & WORTHING
PLANNING SERVICES
AWDW 0297/13
DATE VALID 9.7.13

AMENDED

PROPOSED
Option 6

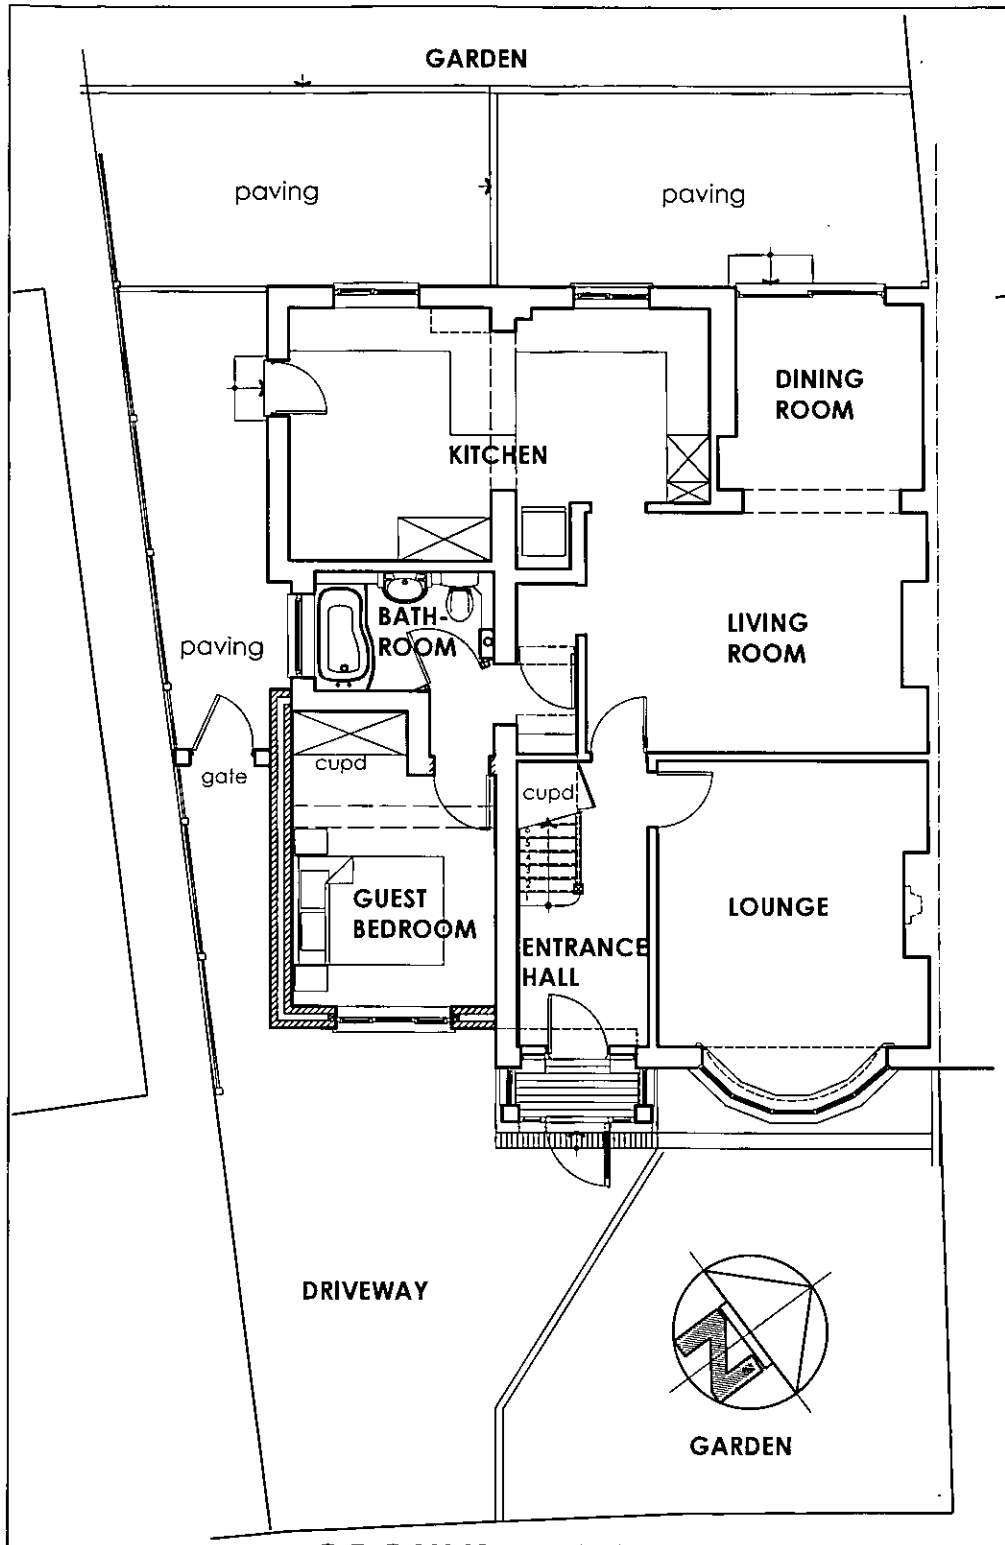

GROUND FLOOR PLAN
As proposed

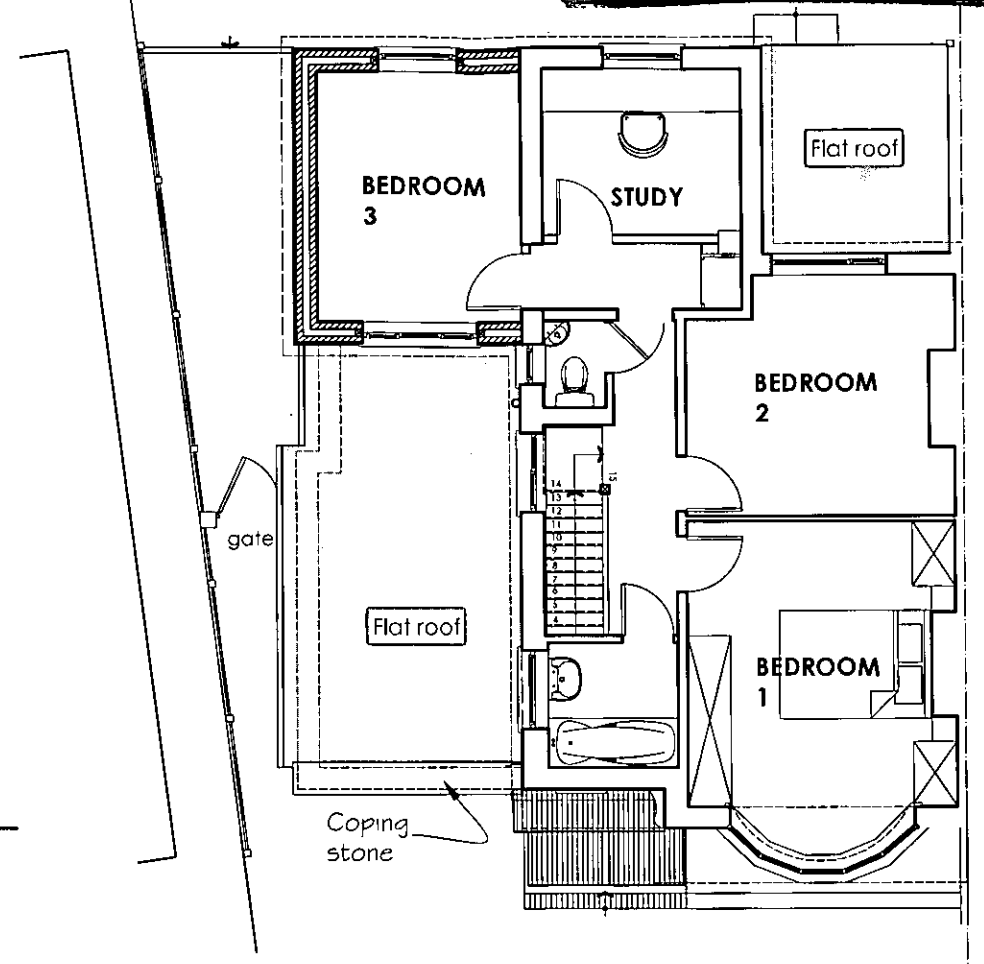

FIRST FLOOR PLAN
As proposed

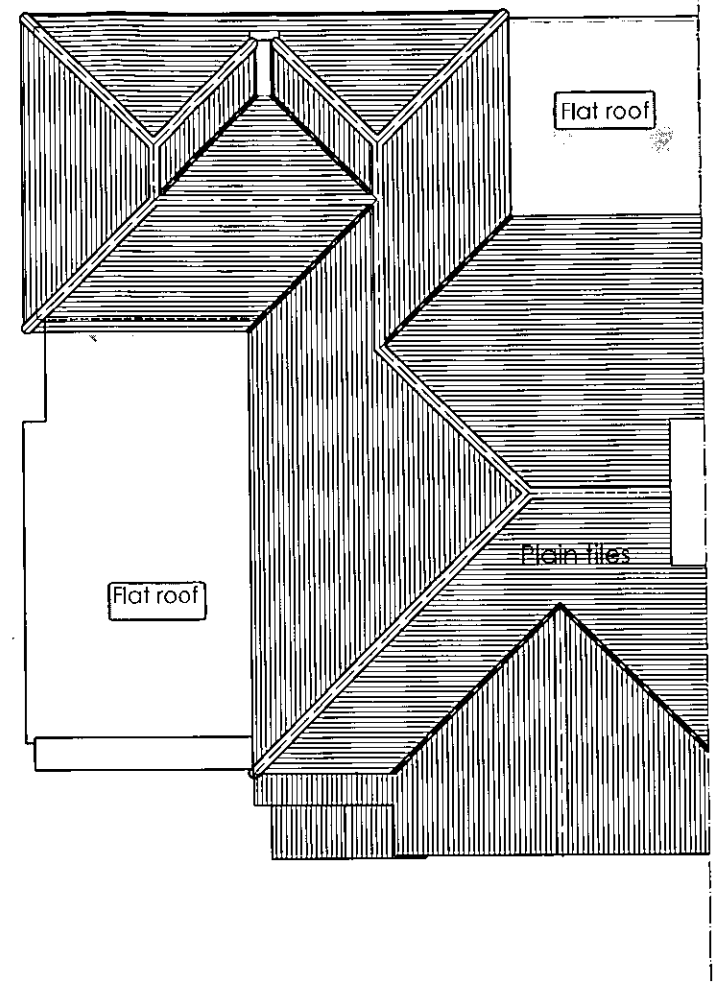

ROOF PLAN
As proposed

1m 2 3 4 5 10
0 0.5 1.5

Scale 1:100

NOTE
THIS DRAWING HAS BEEN ISSUED FOR OBTAINNG PLANNING PERMISSION ONLY AND IS NOT FOR CONSTRUCTION PURPOSES.

HOUSEHOLDER PLANNING APPLICATION

NOTES
All dimensions to be verified on site prior to any shop or site works being commenced.

Any discrepancies to be reported to the Surveyor before any work is put in hand.

Do not scale from this drawing.

This drawing is to be read in conjunction with all relevant consultants and specialists drawings and details.

Rev	
0	Issued for planning
1c	21.05.13 Revision to extension - option 3
1d	02.07.13 Revision to extension - option 4
1e	08.07.13 Option 5
1f	08.07.13 Option 6

Title: **FLOOR PLANS:** As proposed

Drawn by: MCH | Scale: 1:100 @ A3 | Date: JULY 2013

Drawing No.: **T77PC/HP/05** | 1f

Client: **JEREMY & SARAH LEE**

Project: **35 THE CRESCENT, SOUTHWICK:** Internal alterations & side extension to existing dwelling

stuart radley associates
Chartered Building Surveyors
RICS
336 Kingsway, Hove
East Sussex BN3 4LW
Tel. 01273 420606
Fax. 01273 420707
e-mail.
info@stuartradleyassociates.co.uk