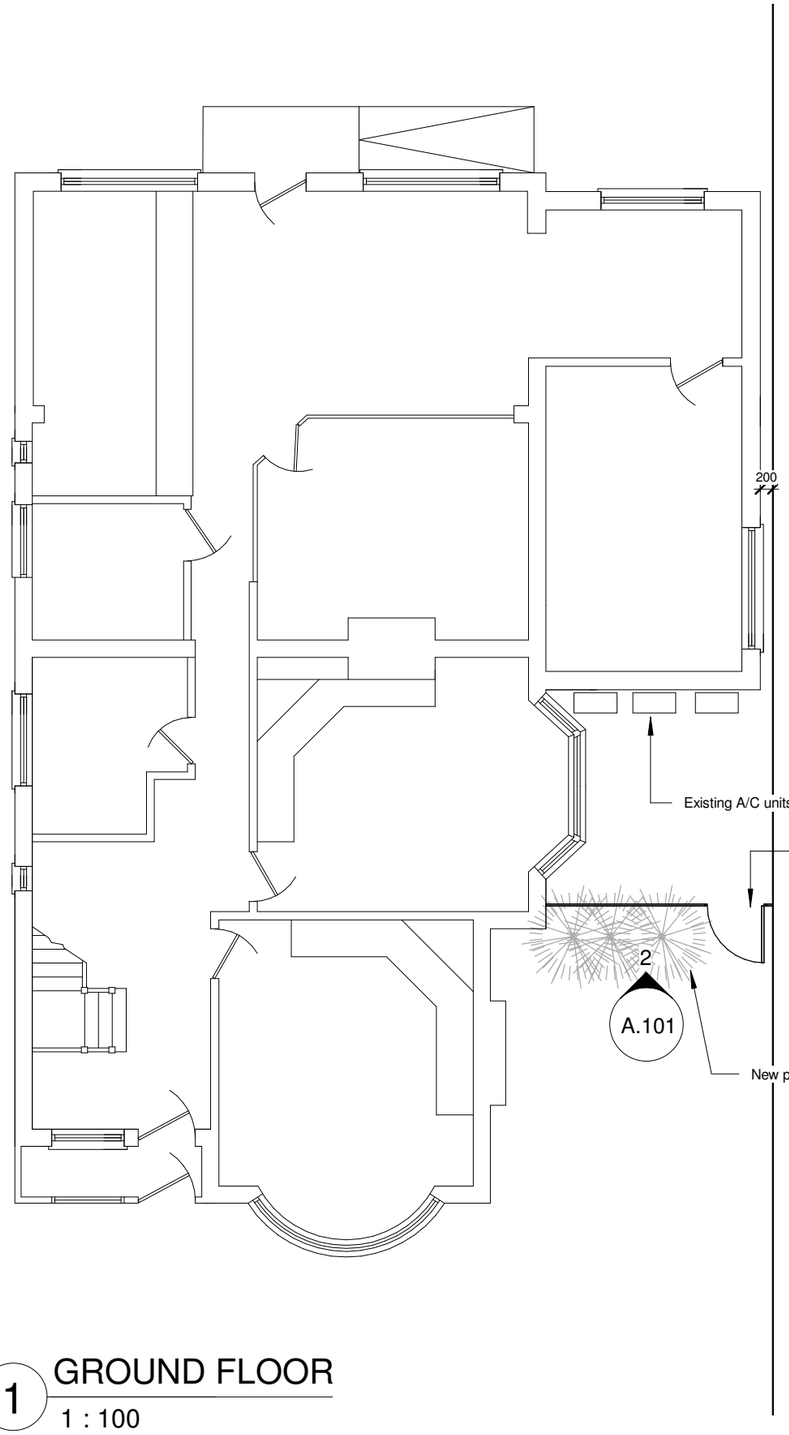

1 GROUND FLOOR

1 : 100

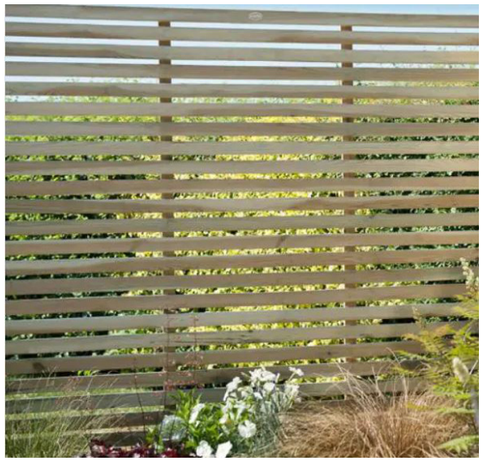

PROPOSED NEW FENCING



PROPOSED PLANTING

PROPOSED PLANTING

Griselinia Littoralis also known as the New Zealand Privet is an excellent plant for upright dense hedging. Griselinia likes a well-drained site and copes well in coastal exposed and windy conditions. It has glossy apple green leaves and it makes an excellent upright hedge. The soft green leaves have a glossy finish and are oval in shape.

Griselinia Littoralis, also referred to as New Zealand Privet or New Zealand Broadleaf, flowers in May. It produces tiny yellow blooms.

These grow to between 1.5 and 1.75m



2 ELEVATION FACING SOUTH

1 : 100

0m 2m 4m 6m 8m 10m

VISUAL SCALE 1:100 @ A3

KRONA DESIGN
ARCHITECTURAL DESIGN & DRAFTING
4 Union Place | Worthing | BN11 1LG
info@kronadesign.co.uk | kronadesign.co.uk
Tel: 01903 256150 Mob: 07827 994111

PROJECT

New Screening Fence and Planting

ADDRESS

56 Mill Road Worthing

TITLE

As Proposed

CLIENT

Quality Dental Ltd.

DRAWN	STATUS	DATE
JLB	Design	22/05/24

SCALE (@ A3)	PROJECT NUMBER
1 : 100	KD.1577

DRAWING NUMBER	REV
A.101	B

© KRONA DESIGN