

FRONT ELEVATION
West

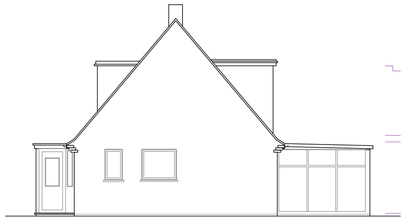

SIDE ELEVATION
South



REAR ELEVATION
East

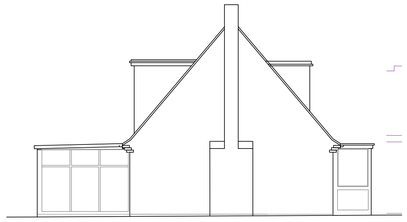

SIDE ELEVATION
North

EXISTING ELEVATIONS 1:50

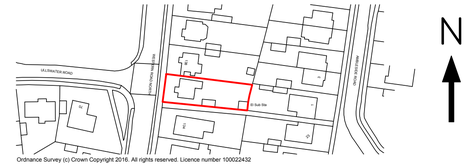

LOCATION 1:1250

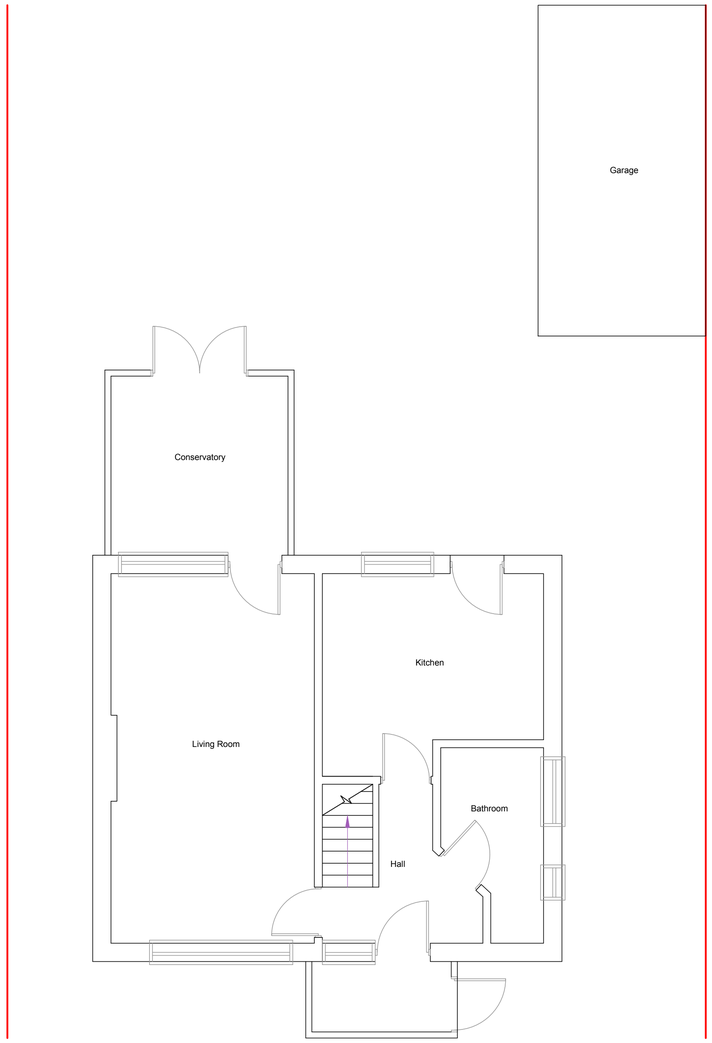

Ground Floor

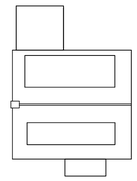

EXISTING ROOF PLAN 1:200

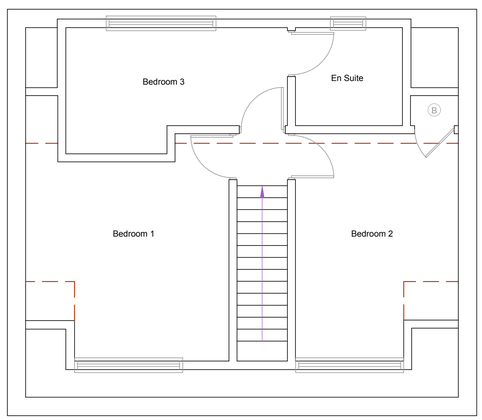

First Floor

EXISTING FLOOR PLANS 1:50

All dimensions to be checked on site prior to commencement of work, except for planning purposes.

This drawing is the copyright of
CALDOTEC LTD
and may not be copied, altered or reproduced in any way without written authority.

CALDOTEC LTD
11 THE PARADE
WILLOWHAYNE CRESCENT
EAST PRESTON
WEST SUSSEX
BN16 1NS
Telephone
01903 859176

EXISTING FLOOR PLANS, ELEVATIONS, ROOF PLAN & LOCATION
136 Western Road
Lancing
West Sussex
BN15 9TY

CLIENT Mr Milton & Ms Wu

Issue	Details	Drawn	Check	Date

PRELIMINARY

SCALE AS SHOWN on A1
DATE 12/09/16
DRAWING NUMBER 16050/01