

FRONT ELEVATION
West

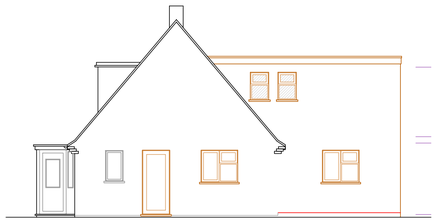

SIDE ELEVATION
South



REAR ELEVATION
East

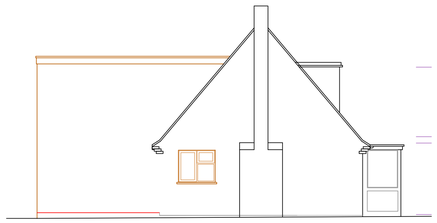

SIDE ELEVATION
North

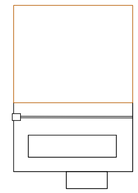

PROPOSED ROOF PLAN 1:200

PROPOSED ELEVATIONS 1:100

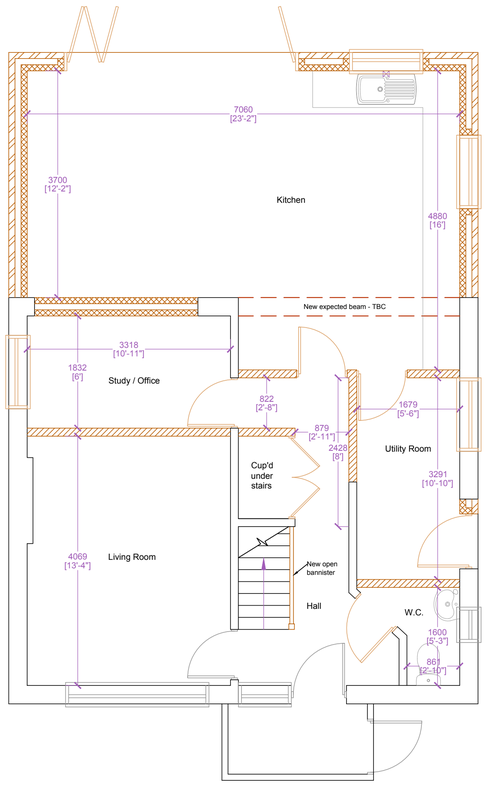

Ground Floor

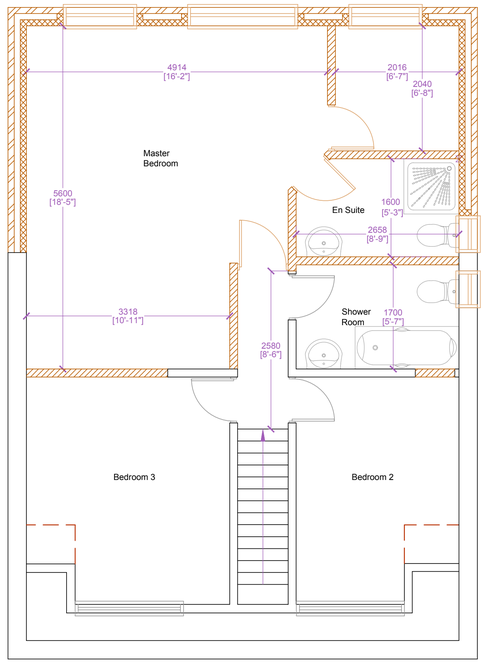

First Floor

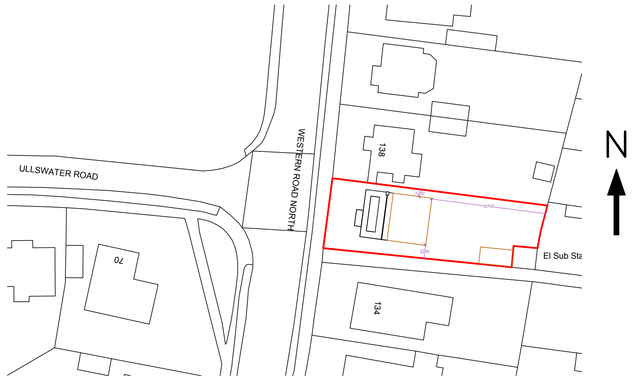

BLOCK 1:500

PROPOSED FLOOR PLANS 1:50

All dimensions to be checked on site prior to the commencement of works. Any discrepancies identified on site which affect the works are to be brought to the attention of Caldotec Ltd immediately for resolution prior to works being carried out.

This drawing is the copyright of
CALDOTEC LTD
and may not be copied, altered or reproduced in any way without written authority.

CALDOTEC LTD
11 THE PARADE
WILLOWHAYNE CRESCENT
EAST PRESTON
WEST SUSSEX
BN16 1NS
Telephone
01903 859176

PRELIMINARY

PROPOSED FLOOR PLANS, ELEVATIONS, ROOF PLAN & BLOCK
136 Western Road
Lancing
West Sussex
BN15 9TY

CLIENT Mr Milton & Ms Wu

R2	Client amendments	RM	RM	24/10/16
R1	Client amendments	RM	RM	14/10/16
Issue	Details	Drawn	Check	Date

SCALE AS SHOWN on A1
DATE 24/10/16
DRAWING NUMBER 16050/02R2