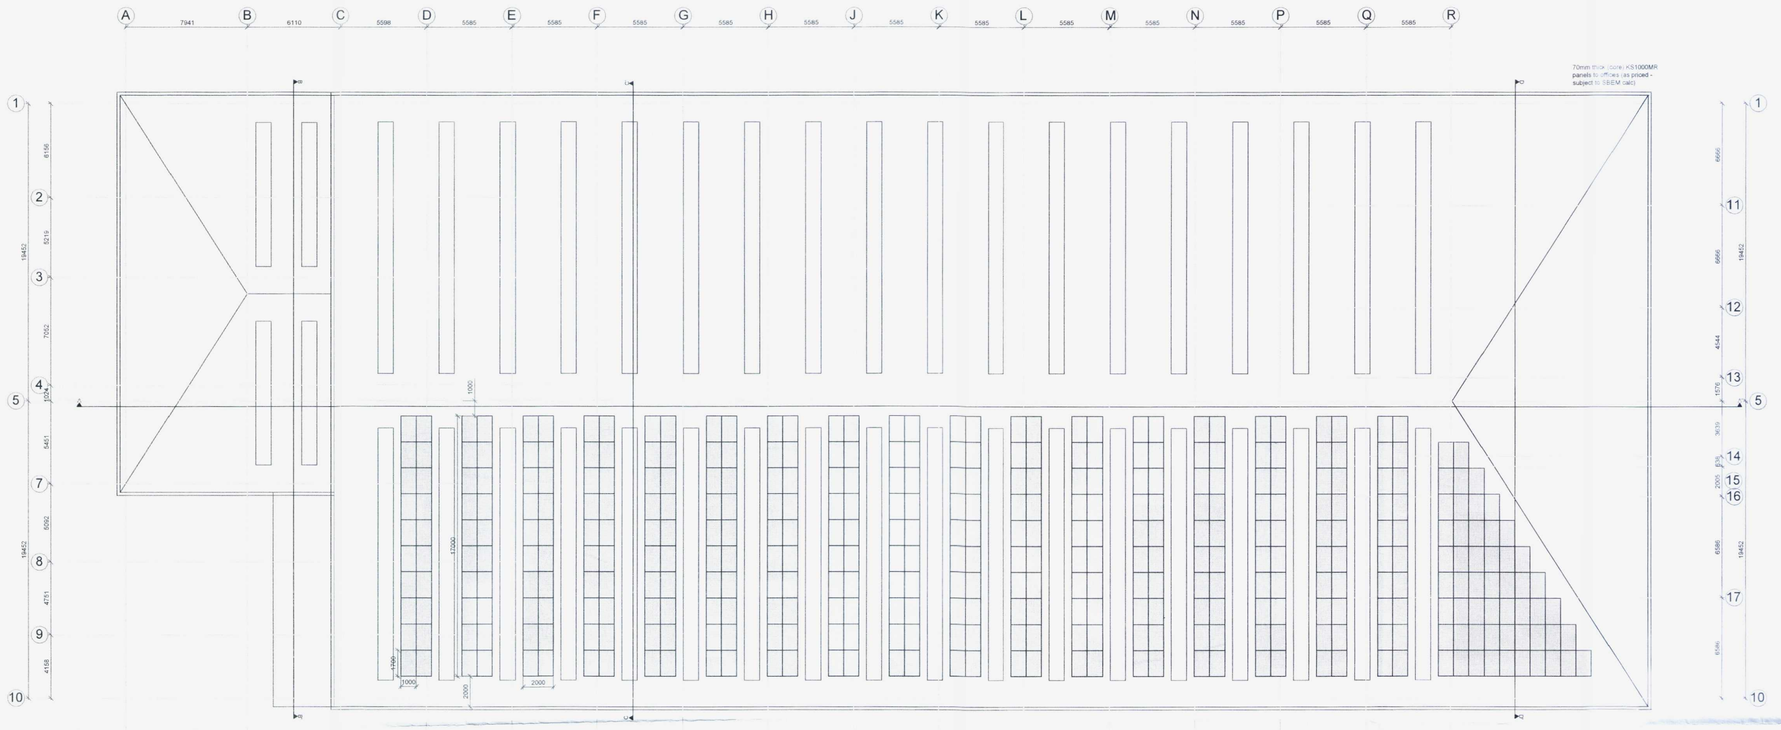

Roof Plan

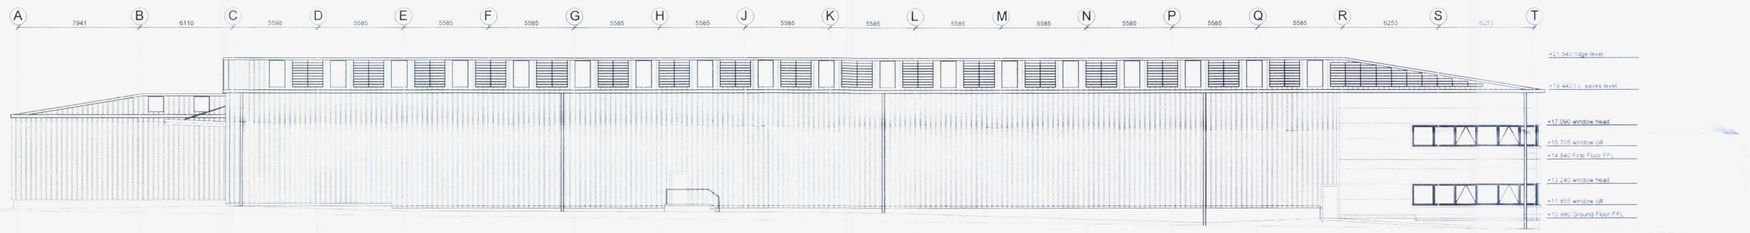

South Elevation

General Notes

1. This drawing must not be scaled

North

ADUR & WORTHING PLANNING SERVICES
PLAN | AWDM/ 1629/16
DATE VALID | 26 OCT 2016

ACCEL CONSULTING LTD
Construction Consultants
20 Southwick Street
Southwick
BN42 4TB
Tel. 01273 934 920

CLIENT	Metrocity Consultants Limited
PROJECT	6 Commerce Way, BN15 8TA
DRAWING TITLE	Solar Panels

SCALE	DATE	REVISION
1:200@A1	18 OCT 2016	-
PROJECT No.	DRAWING No.	Approved BY
1912	C - 41	G CHATFIELD