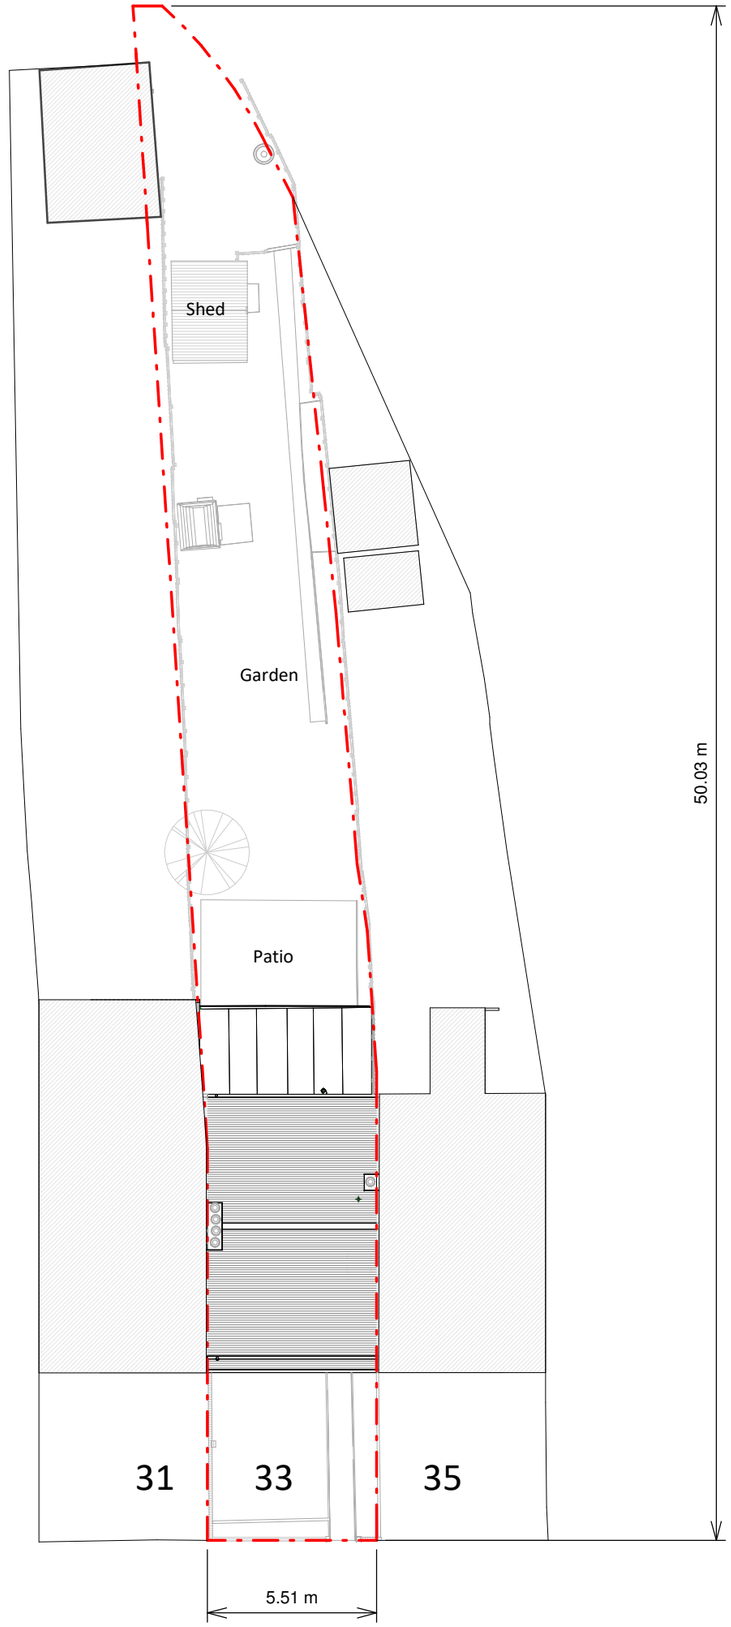

Existing Block Plan

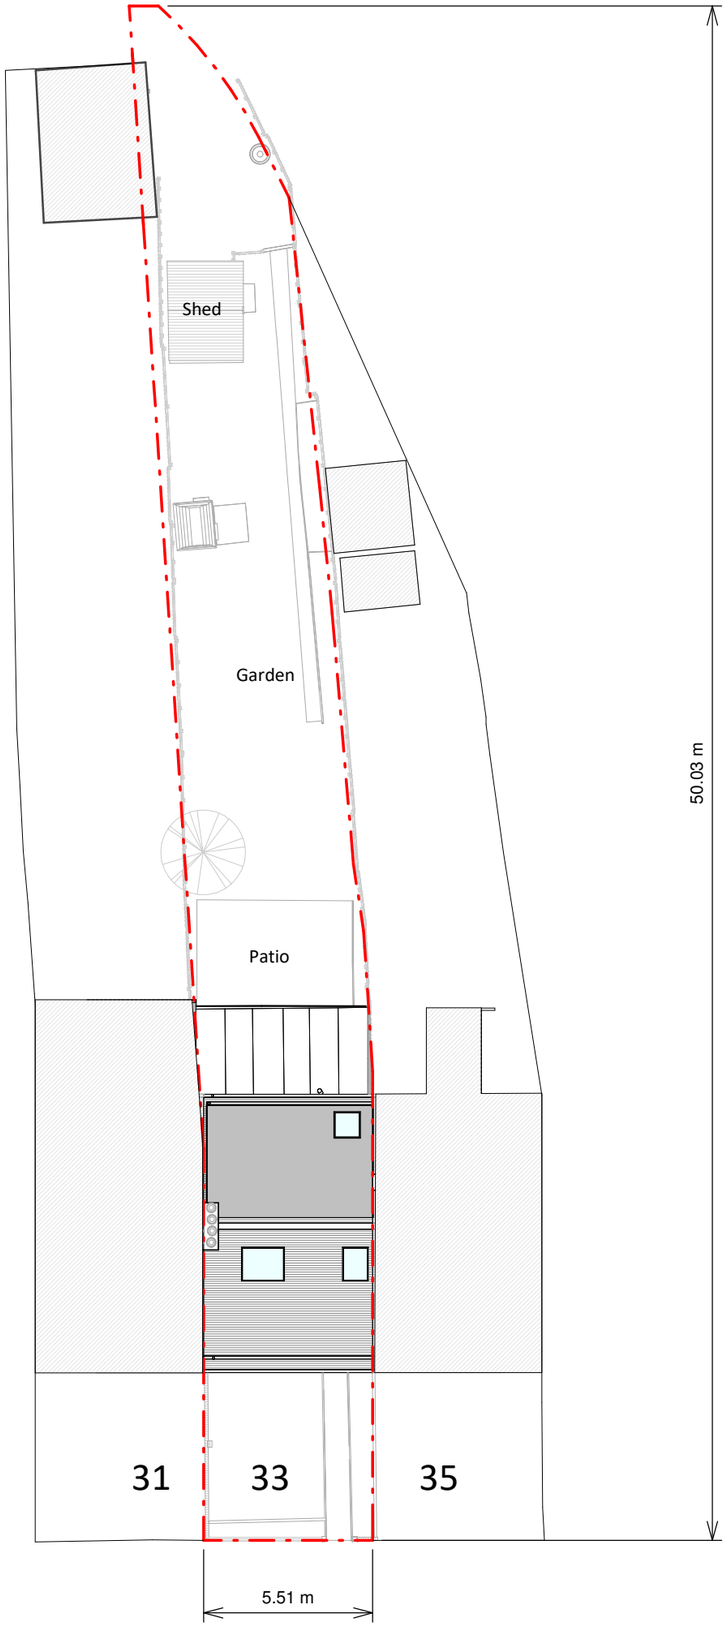

Proposed Block Plan

2 0 2 4 6 8 10
SCALE 1:200 m

Copyright in the design and this drawing is the property of RESI. Reproduction in whole or in part is forbidden without written sanction of RESI. This drawing must be read in conjunction with all other relevant documentation and drawings.

RESI accepts no liability for any expense, loss or damage of whatsoever nature and however arising from any variation which has not been referred to them and their approval obtained.

Print out to actual scale. Do not scale, except unless for Planning purposes. All dimensions to be cross-checked on-site prior to manufacture and construction. Any discrepancies to be reported to RESI immediately.

NOTES

KEY

Neighbouring context — Boundary line

N

Revision

Rev	Notes	Date
A	Planning Issue	08/09/2023

RESI Grow your home

Job Title
Proposed rear loft dormer, introduction of skylights on the front roof, internal alterations and all associated works at 33 Connaught Avenue.

Drawing Status
Planing Drawings

Client
Mike Simons

Drawing Title
Block Plans

Scale	Drawn
1 : 200 @ A3	AR
Date	Checked
Sep 2023	AV

Drawing No.	REV
BB177631-3000	A