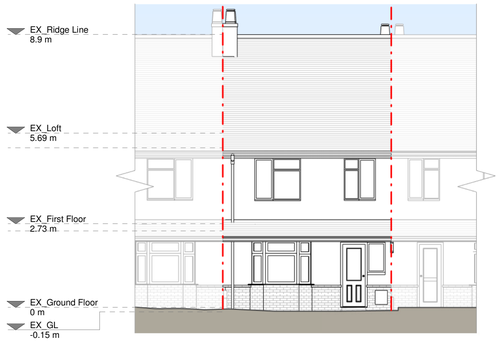

Front Elevation

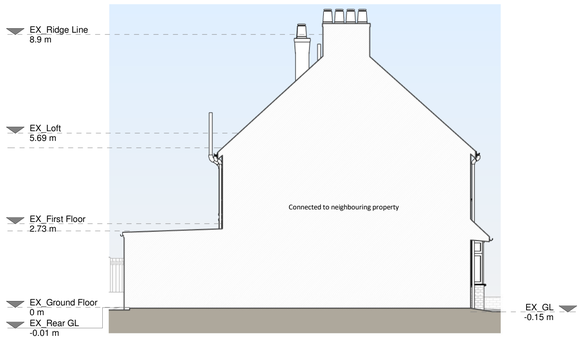

Left Side Elevation

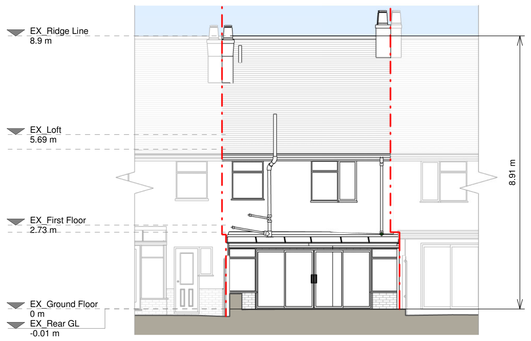

Rear Elevation

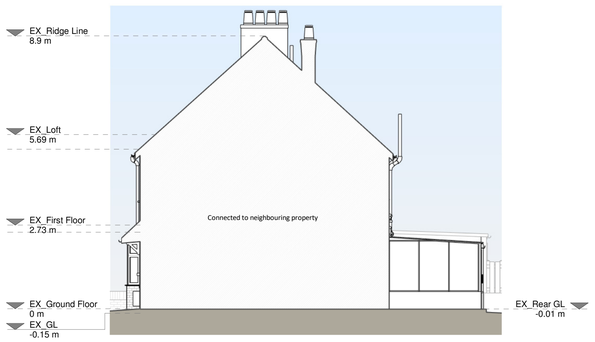

Right Side Elevation

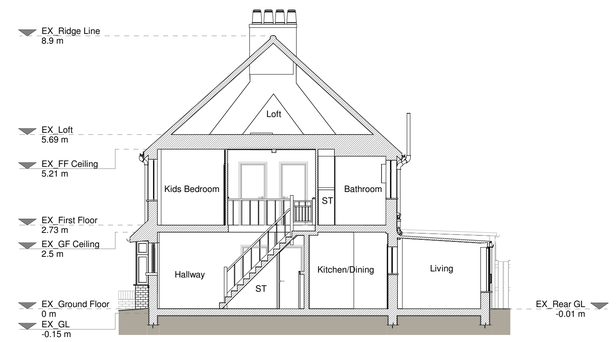

Section A - A

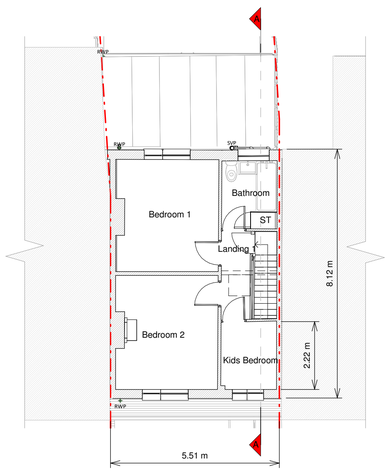

First Floor Plan

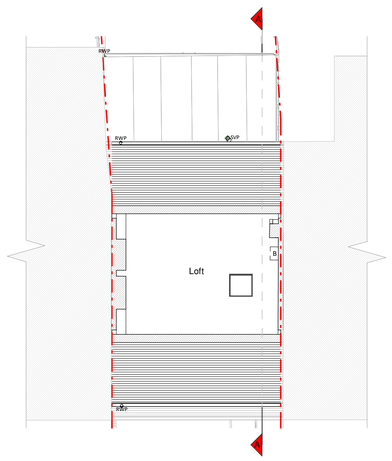

Loft Floor Plan

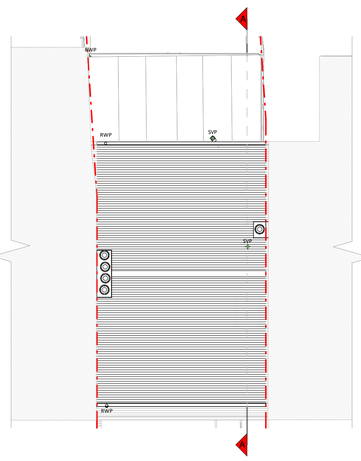

Roof Plan

1 0 1 2 3 4 5
SCALE 1:100 m

Copyright in the design and this drawing is the property of RESI. Reproduction in whole or in part is forbidden without written sanction of RESI. This drawing must be read in conjunction with all other relevant documentation and drawings.

RESI accepts no liability for any expense, loss or damage of whatsoever nature and however arising from any variation which has not been referred to them and their approval obtained.

Print out to actual scale. Do not scale, except unless for Planning purposes. All dimensions to be cross-checked on site prior to manufacture and construction. Any discrepancies to be reported to RESI immediately.

Existing Materials:

Brickwork / Walls - Brick and pebbledash render

Pitched roof - Concrete tiles

Flat roof - N/A

Windows - White uPVC windows

Doors - White uPVC doors

RWP's / Gutter's / Fascia's - White painted fascia's, brown uPVC downpipes and guttering

KEY

- Existing walls
- Existing furniture
- Boundary line
- Level line
- 1.5m head height
- 1.8m head height

Revision		
Rev	Notes	Date
A	Planning Issue	08/09/2023

RESI® Grow your home

Job Title
Proposed rear loft dormer, introduction of skylights on the front roof, internal alterations and all associated works at 33 Connaught Avenue.

Drawing Status
Planning Drawings

Client
Mike Simons

Drawing Title
Existing Drawings

Scale 1:100 @A1	Drawn AR
Date Sep 2023	Checked AV
Drawing No. 88177631-1100	Rev A