10 metres @ 1:100 on A3

1 metre @ 1:100 on A3

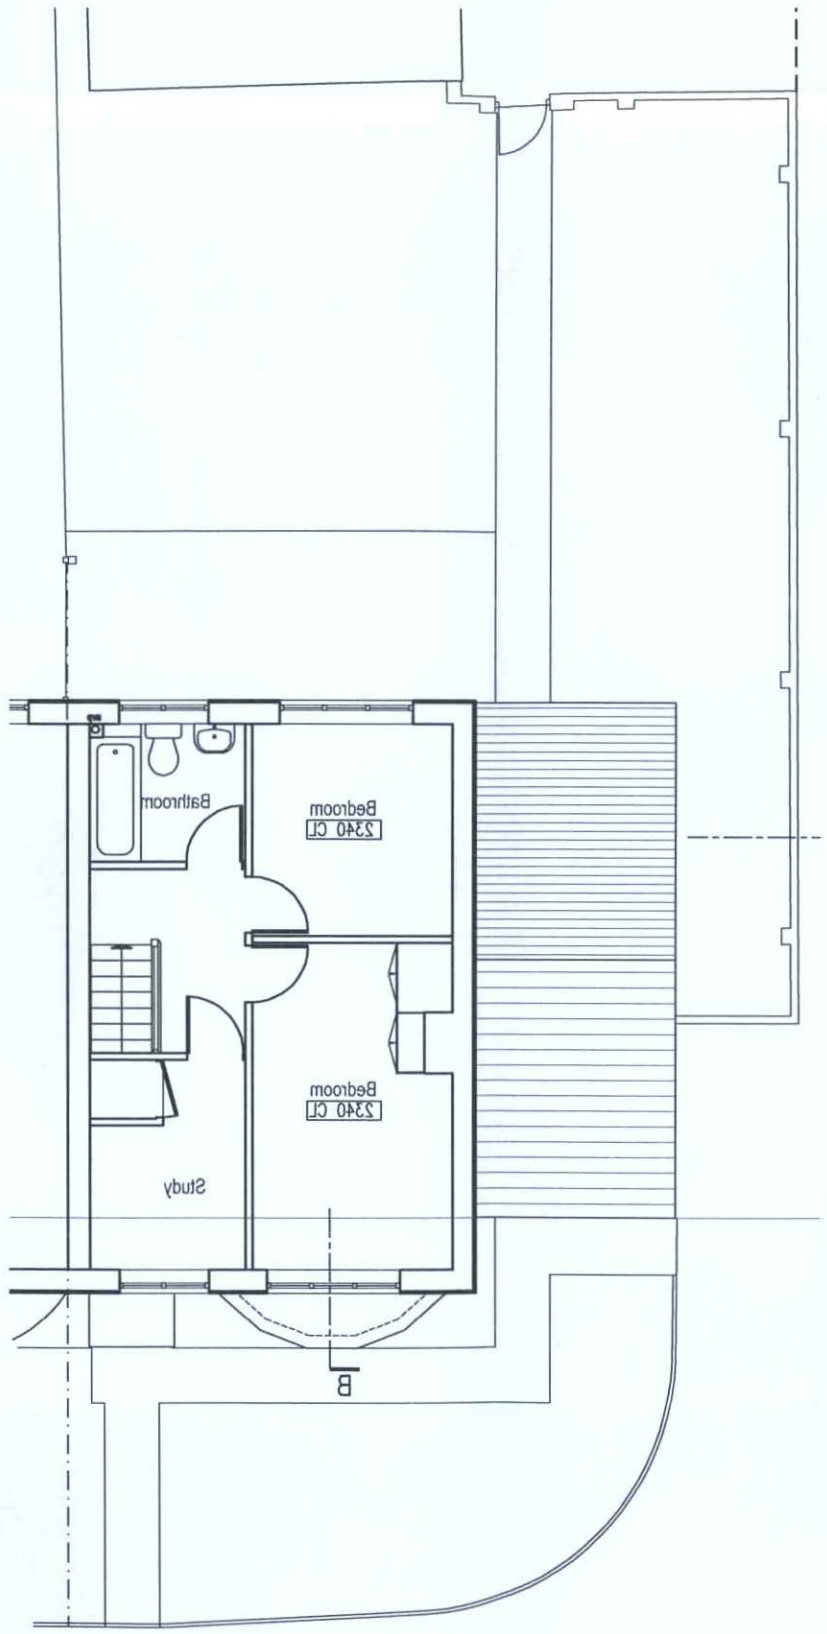

FIRST FLOOR PLAN

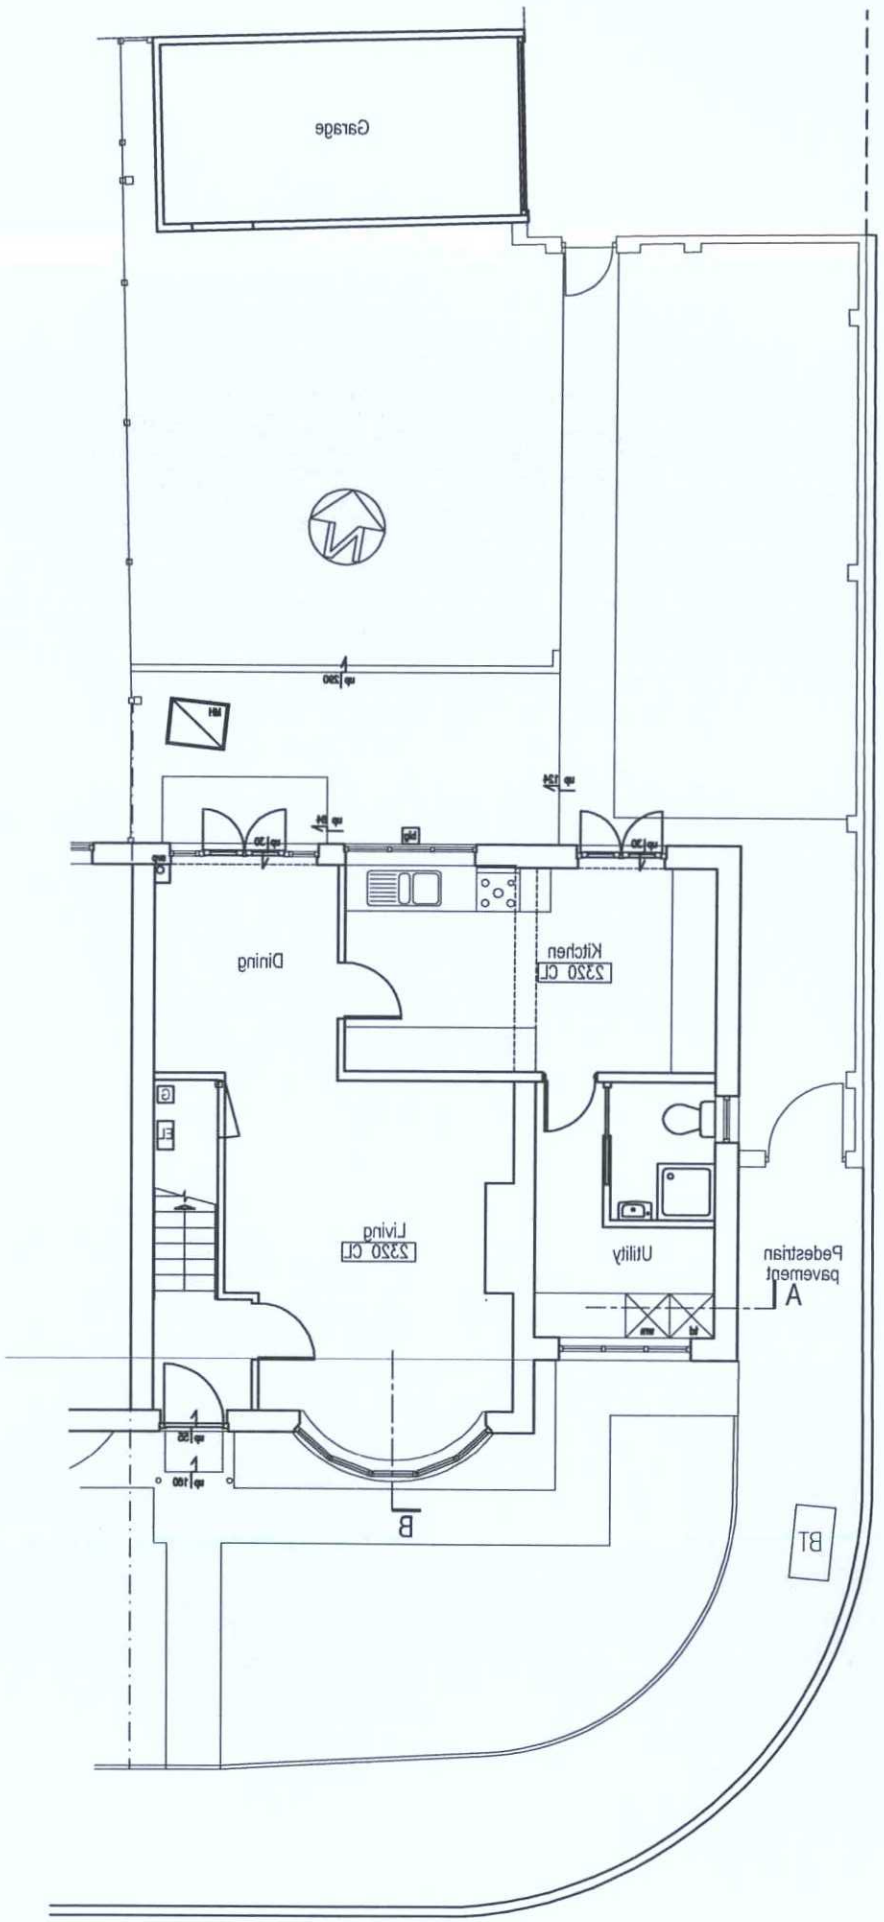

GROUND FLOOR PLAN

AMENDMENT

ADUR & WORTHING
PLANNING SERVICES

PLAN	AWDM/ 0467/16
DATE ~~VALID~~	Rec: 27 June '16

rev.	date

These drawings should be approved by Local Authority Building Control or other appropriate checking Authority prior to commencement of the work.

No dimensions to be scaled from this drawing. All dimensions to be checked on site. This drawing is copyright.

client
Sandra Lusk

project
16 Nicholson Drive
Shoreham by Sea

drawing
Proposed Plans

scale 1:100@A3 date 24.03.16

drawn CH

9 Kenton Road
Hove, East Sussex
BN3 4PG
tel: 01273 298217
fax: 01273 298217
e-mail: info@clairehaigharchitects.co.uk

Claire Haigh Associates Ltd

CH 740 /004 rev. C