A3 PAPER SIZE

A3

0 1 2 3 4 5 6 7 8 9 10

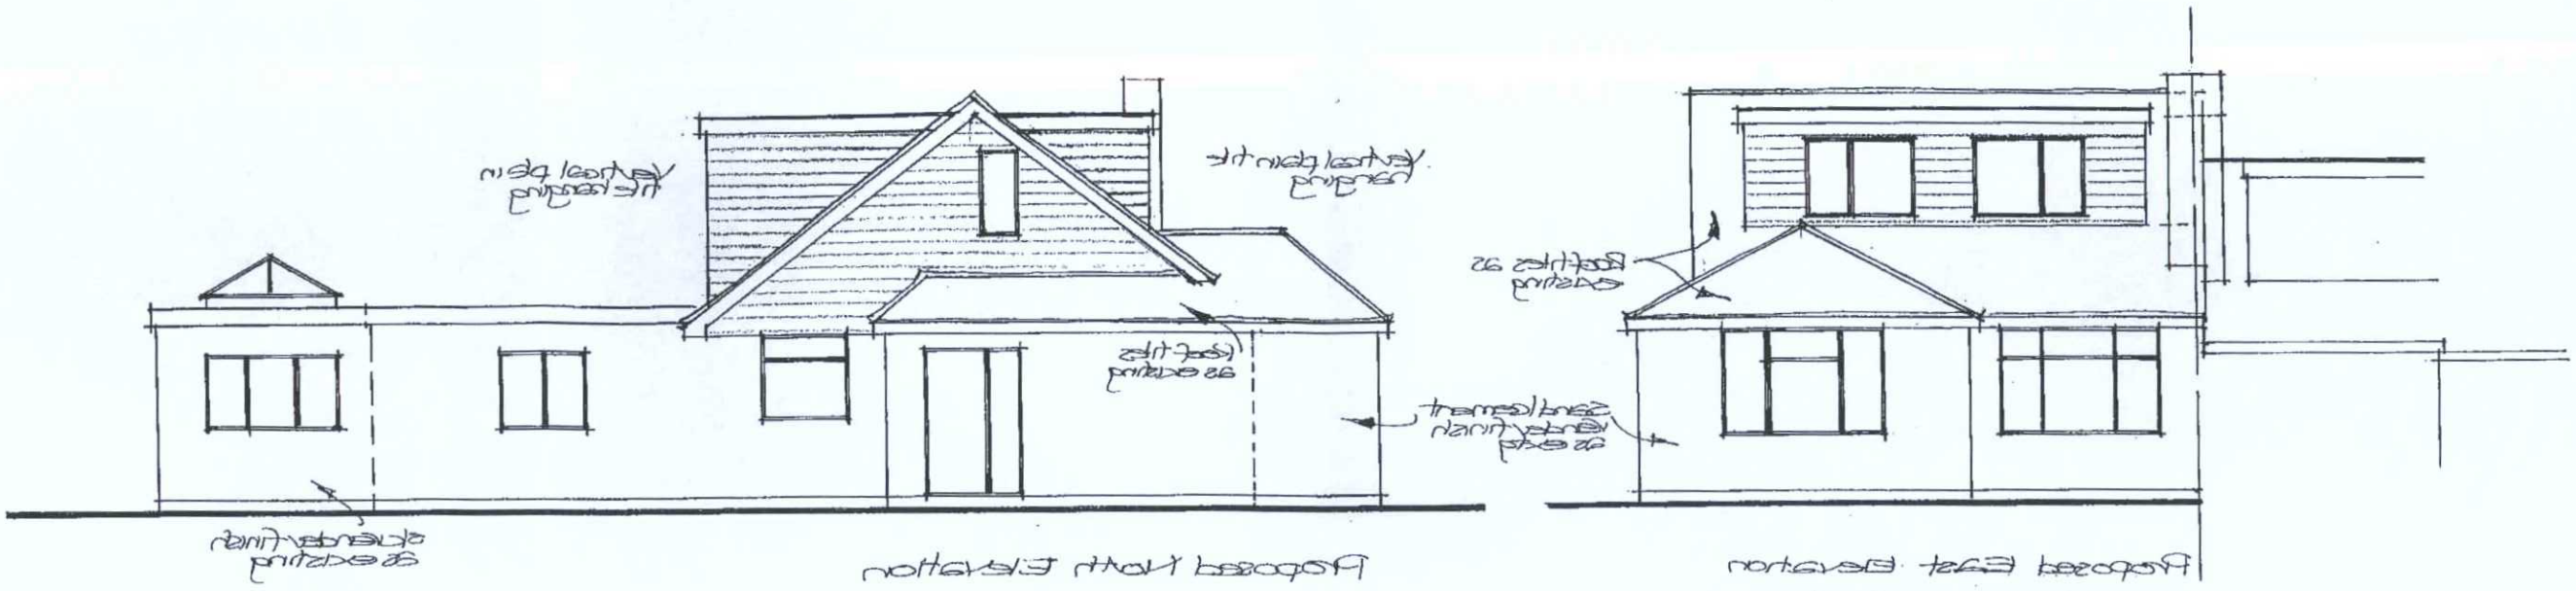

Elevations scale: 1:100

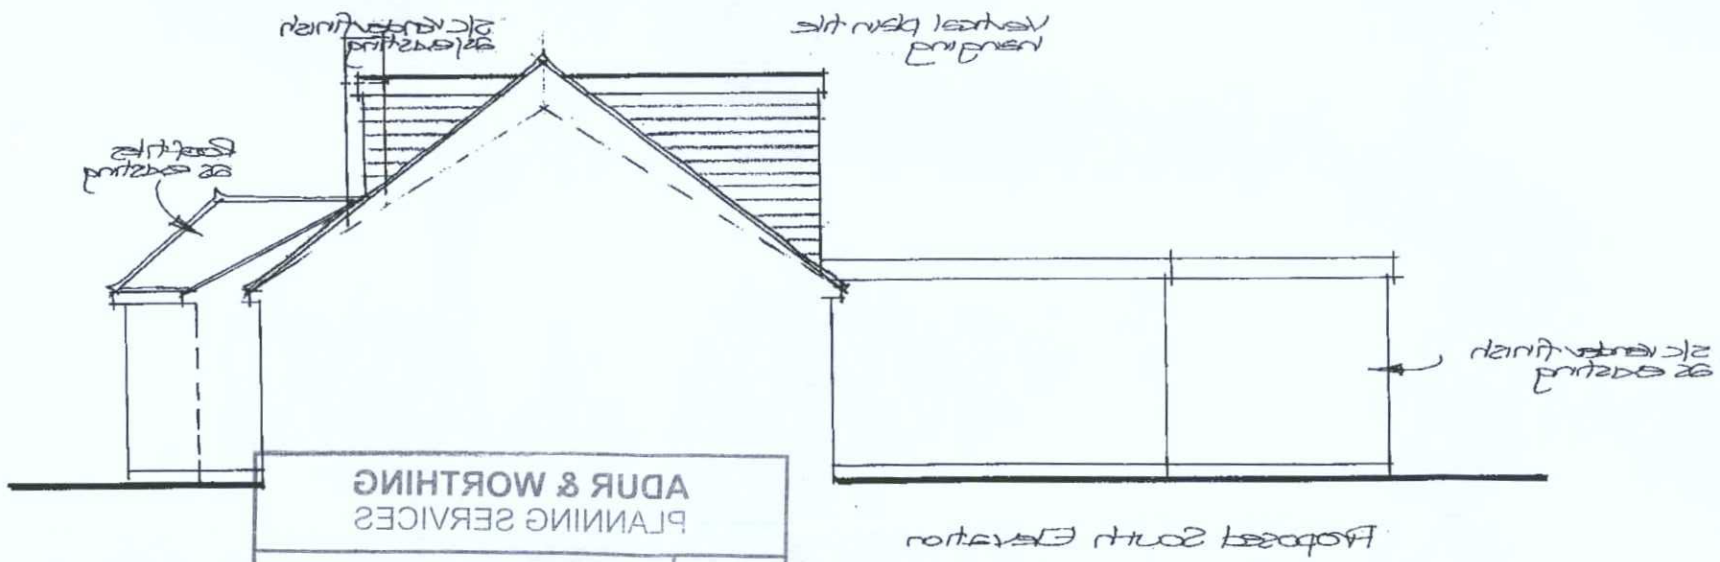

ADUR & WORTHING
PLANNING SERVICES

PLAN	AWDM/ 0710/16
DATE VALID	Rec: 29 June '16

Amendments
Rev A: 28/11/16 - Main pitched roof reduced in height, elevations amended to suit

AMENDMENT

Paul Trussler
44 Firle Road
Lancing
West Sussex
BN15 0NZ

Roof alterations and extensions:
28 MOUNTVIEW ROAD
SOMPTING
WEST SUSSEX BN15 0JZ

Drawing No. 216/5111/4 B