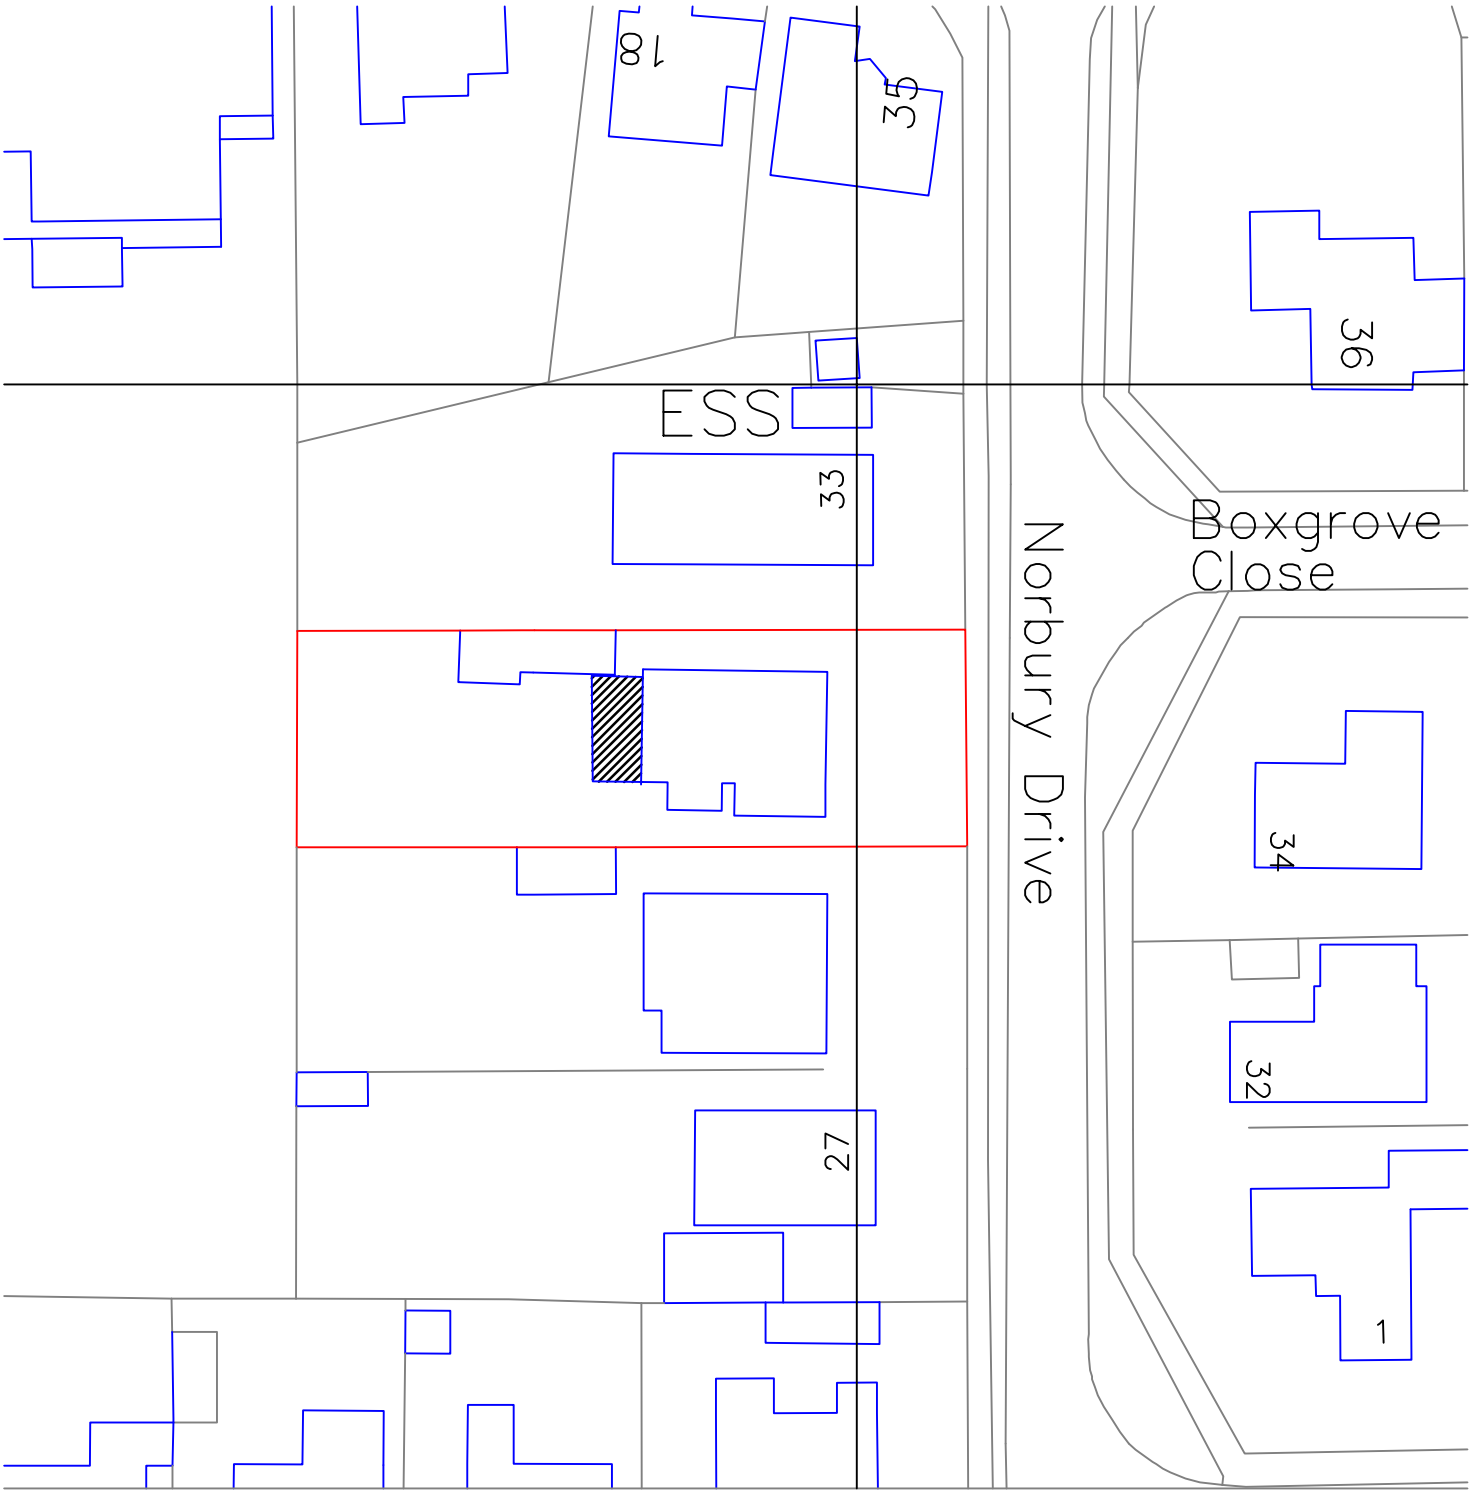

18
35
36
ESS
33
Norbury Drive
Boxgrove
Close
34
32
27
1
0
20
40
60
80
N
Metres
31 Norbury Drive
Lancing
Block Plan 1:500
A4 Paper