
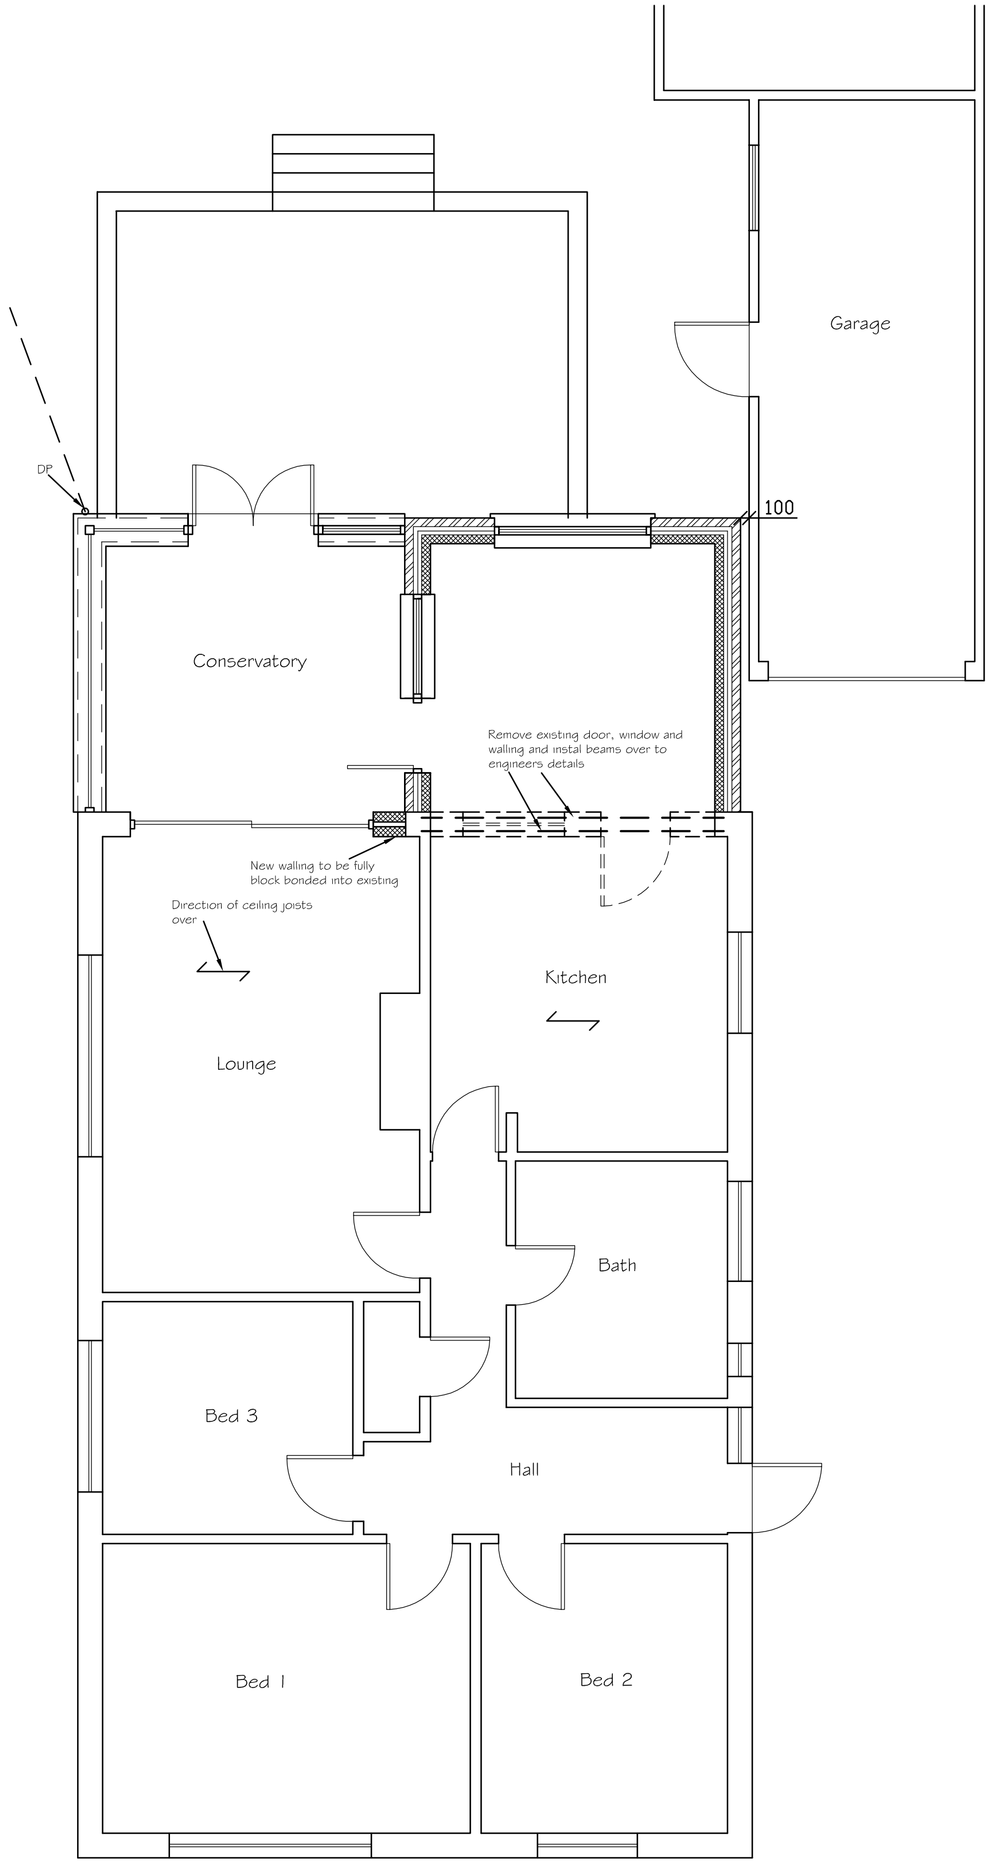


Proposed Floor Plan

0 0.5 1 2 3 4 5 6 7 8 9 10


SCALE 1:50

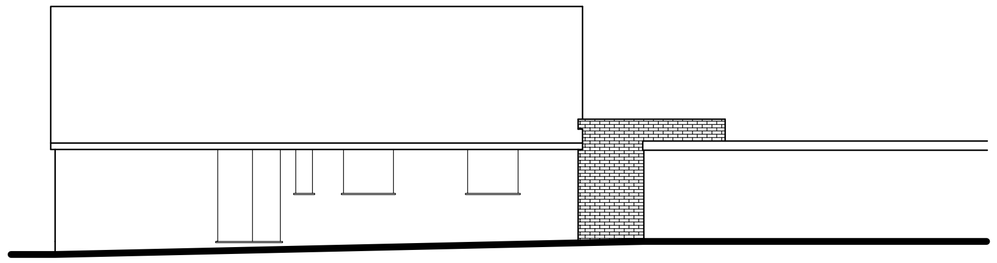


Proposed Side Elevation



Proposed Rear Elevation

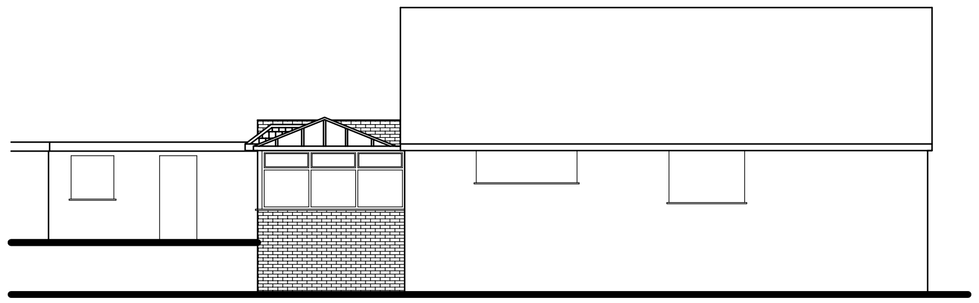


Proposed Side Elevation

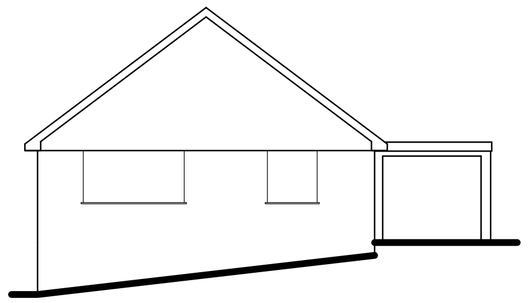

Proposed Front Elevation

0 0.5 1 2 3 4 5 6 7 8 9 10

SCALE 1:100

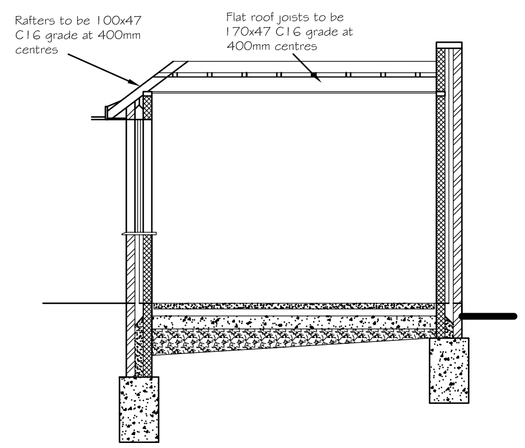

Cross Section

Tony Rogers
Building Consultants
Address: 40 Dawn Crescent, Upper Beeding
West Sussex, BN44 3WH
Telephone: 01903 815225 Fax: 01903 815225

Rev.	Date:	Revision Description:

Client: Mr & Mrs R Down

Address: 31 Norbury Drive
Lancing
West Sussex
BN

Project: Proposed single storey rear extension

Scale: 1:50 1:100
Paper Size A1

Date: June 2016

Drawing No: 16/1140/02

Drawn By: AWR

Revision: