AMENDMENT

ADUR & WORTHING PLANNING SERVICES	
PLAN AWDM/ 0770/16	
DATE VALID 29 JUN 2016	

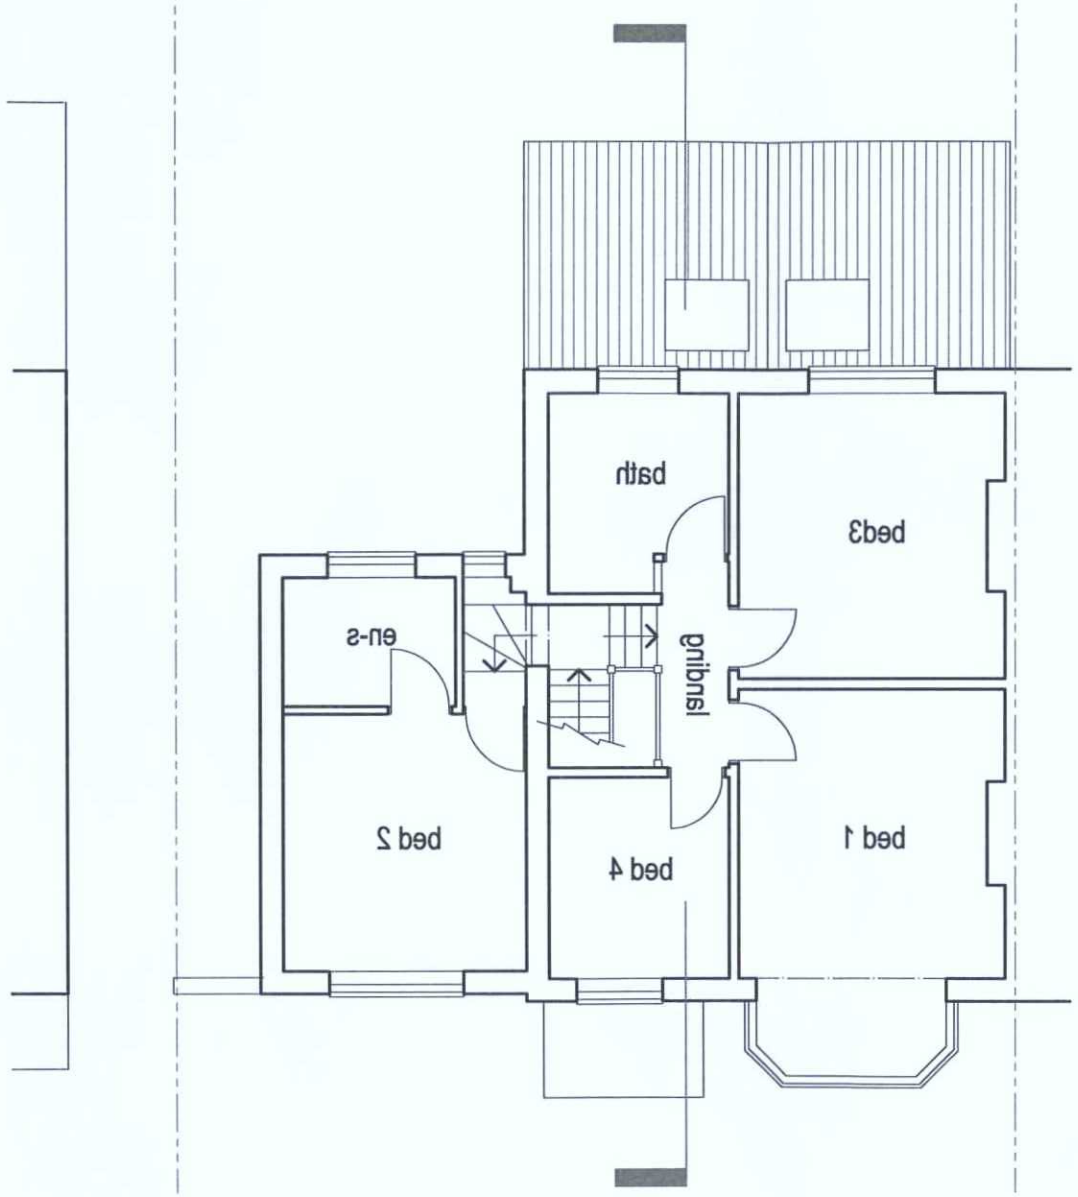

First Floor Plan @ 1:100

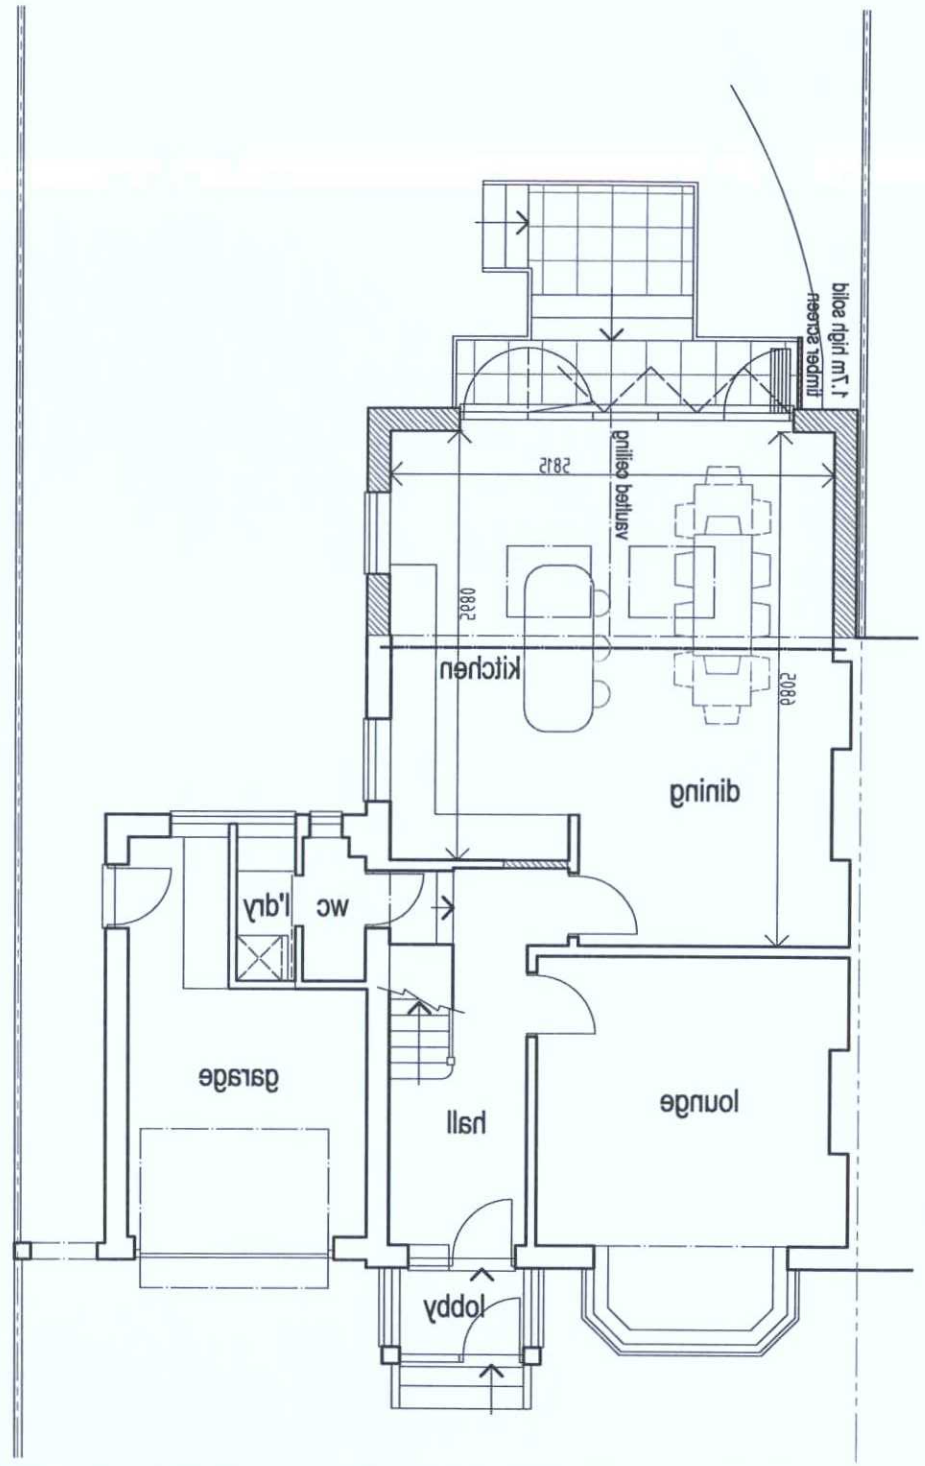

Ground Floor Plan @ 1:100

0 1 2 3 5m 10m

Scale 1:100

Rev	Description	Date
B	Timber screen added	28.06.16

Job Reference
Rear Extension
42 Mill Lane
Shoreham

Client
Mr & Mrs Thomas

Drawing Title
Plans as Proposed

Drawing No: ADC870/03 Rev: B

Date	Scale	Dwg Size	Plot Style	Drawn	Checked
11.04.16	1:100	A3	ADCgreyscale	AD	AD

All dimensions to be checked on site and do not scale from this drawing. This drawing should be approved by Local Authority Building Control or other appropriate checking authority prior to commencement of work. This drawing should not be reproduced without the prior consent of the author.

ADC Alistair Dodd Consulting
Architectural Services
72a Beaconsfield Road . Brighton . East Sussex . BN1 6DD
Tel: 01273 689468
Email: info@addchrighton.co.uk
WWw.addchrighton.com