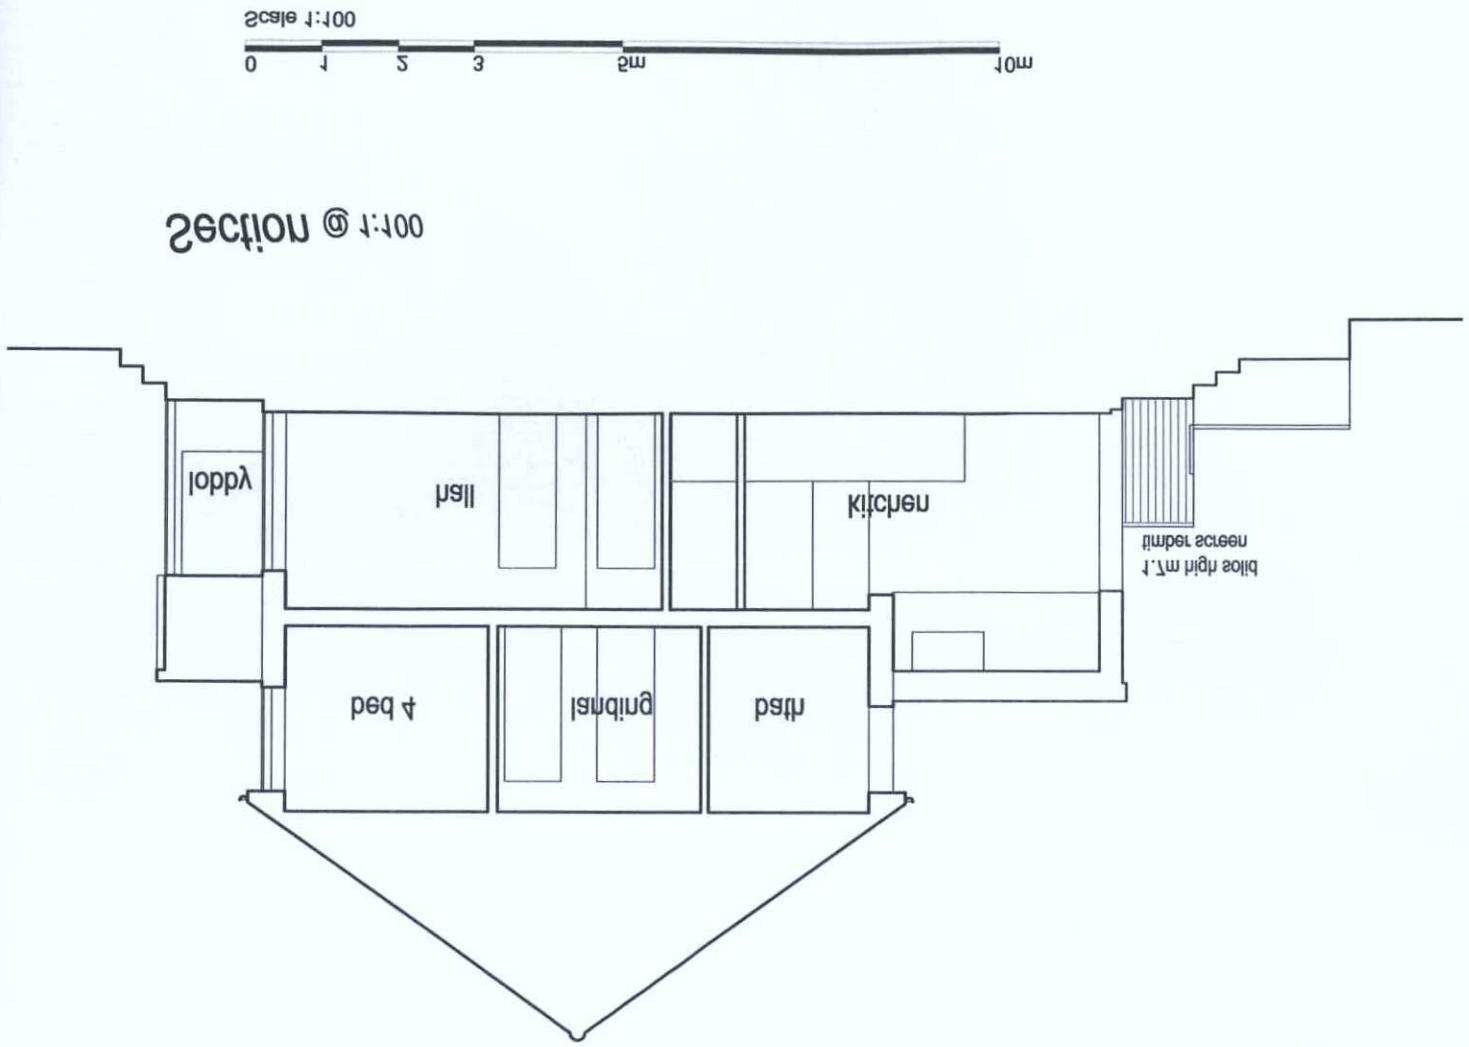

Rev	Description	Date
D	Timber screen added	28.08.18

Job Reference	Client
Rear Extension 42 Mill Lane Shoreham	Mr & Mrs Thomas

Drawing Title	Drawing No	Rev
Rear and Side Elevation & Section as Proposed	ADC870\04	D

Date	Scale	Dwg Size	Plot Style	Drawn	Checked
11.04.18	1:100	A3	ADCgreyscale	AD	AD

All dimensions to be checked on site and do not scale from this drawing. This drawing should be approved by Local Authority Building Control or other appropriate checking authority prior to commencement of work. This drawing should not be reproduced without the prior consent of the author

ADC Consulting
Alistair Dobb
Architectural Services
72a Beaconsfield Road . Brighton . East Sussex . BN1 6DD
Tel: 01273 669466
Email: info@adcbrighton.co.uk
www.adcbrighton.com

AMENDMENT

PLAN	AWDM\ 0770/19
DATE	26 JUN 2019
VALID	

ADUR & WORTHING
PLANNING SERVICES