From: Elaine Rousseau
Sent: 22 September 2011 10:08
To: Carlos Hone
Subject: FW: AWDM/0662/11/INVAL
Attachments: CH446-4 elevs.pdf

As requested

Elaine Rousseau - Assistant Technician |
Planning, Worthing Borough Council
Location: Portland House
Internal: 1353 | External: 01903 221353 |
E-mail: Elaine.Rousseau@Adur-Worthing.gov.uk

Please think before you print this and save paper

From: Claire Haigh [mailto:claire@clairehaigharchitects.co.uk]
Sent: 21 September 2011 12:10
To: Planning
Subject: Fw: AWDM/0662/11/INVAL

----- Original Message -----
From: Claire Haigh
To: planning@worthing.gov.uk
Cc: Grant Goodwin
Sent: Saturday, September 17, 2011 9:48 PM
Subject: AWDM/0662/11/INVAL


AWDM/0662/11/INVAL 57 Hawkins road Shoreham by Sea

Dear Debbie Johnson


please find attached the north side and rear elevations as requested to complete the planning application

best regards


Claire Haigh

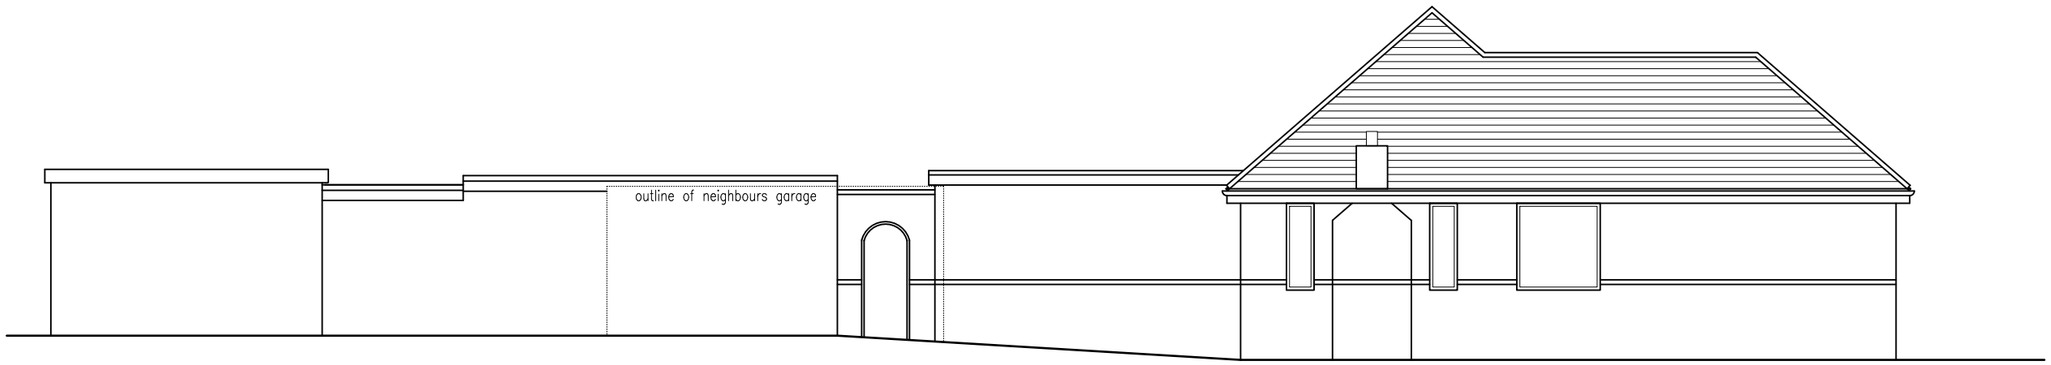


EXISTING NORTH SIDE ELEVATION 1 : 100

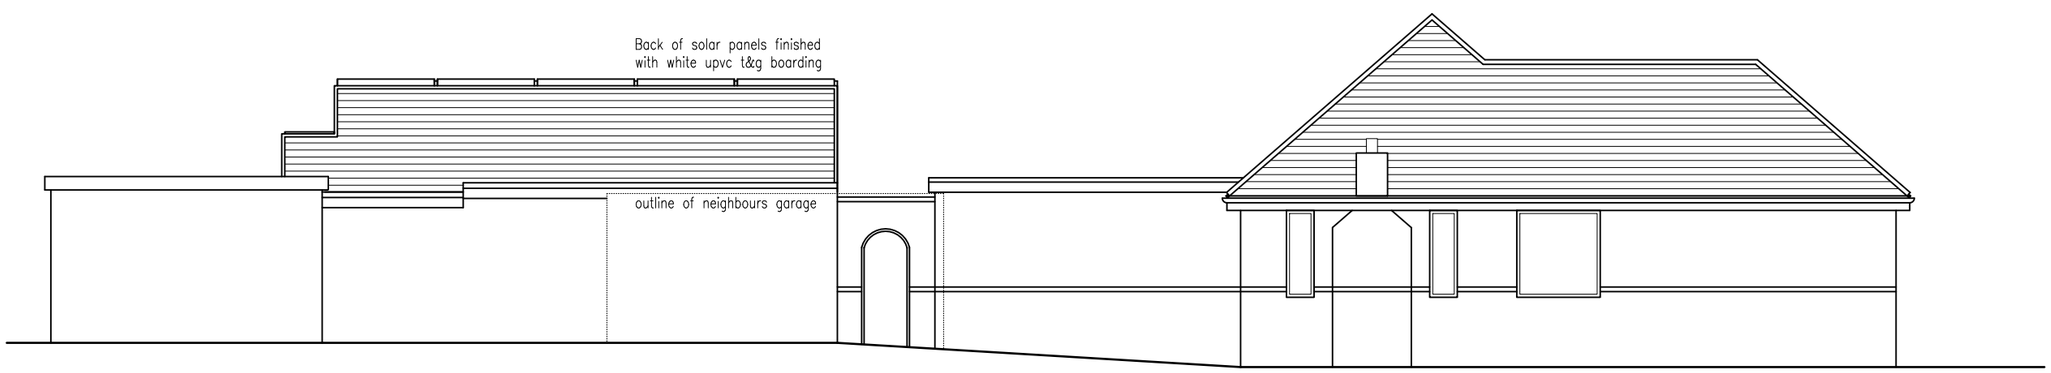

PROPOSED NORTH SIDE ELEVATION 1 : 100

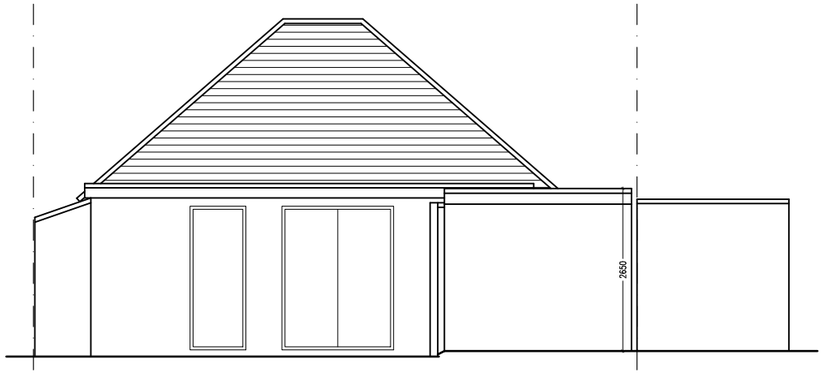


EXISTING REAR ELEVATION 1 : 100

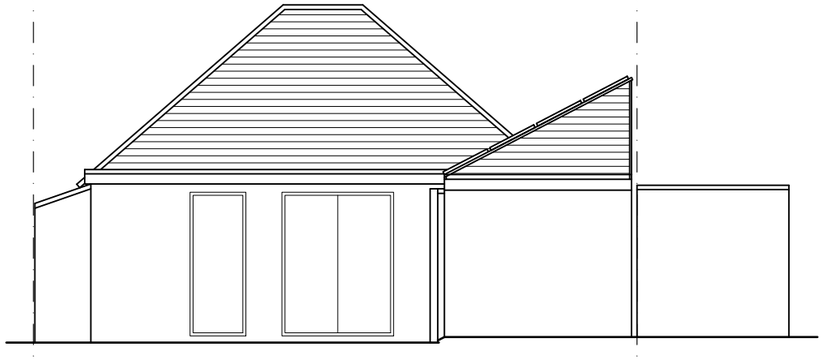

PROPOSED REAR ELEVATION 1 : 100

1 metre @ 1:100 on A3

 

10 metres @ 1:100 on A3

rev.	date

These drawings should be approved by Local Authority Building Control or other appropriate checking Authority prior to commencement of the work.

No dimensions to be scaled from this drawing.
All dimensions to be checked on site.
This drawing is copyright.

client
Grant Goodwin

project
57 Hawkins road
Shoreham

drawing
Planning Application
Existing & Proposed Elevations

scale 1:100@A3 date 17.09.2011

drawn CH

9 Kenton Road
Hove, East Sussex
BN3 4PG
tel: 01273 298217
fax: 01273 298217
e-mail: info@clairehaigharchitects.co.uk

Claire Haigh
Associates Ltd

rev.

CH 446 /004