
2 Crown Road, BN43 6GB

Existing drawing 1:50

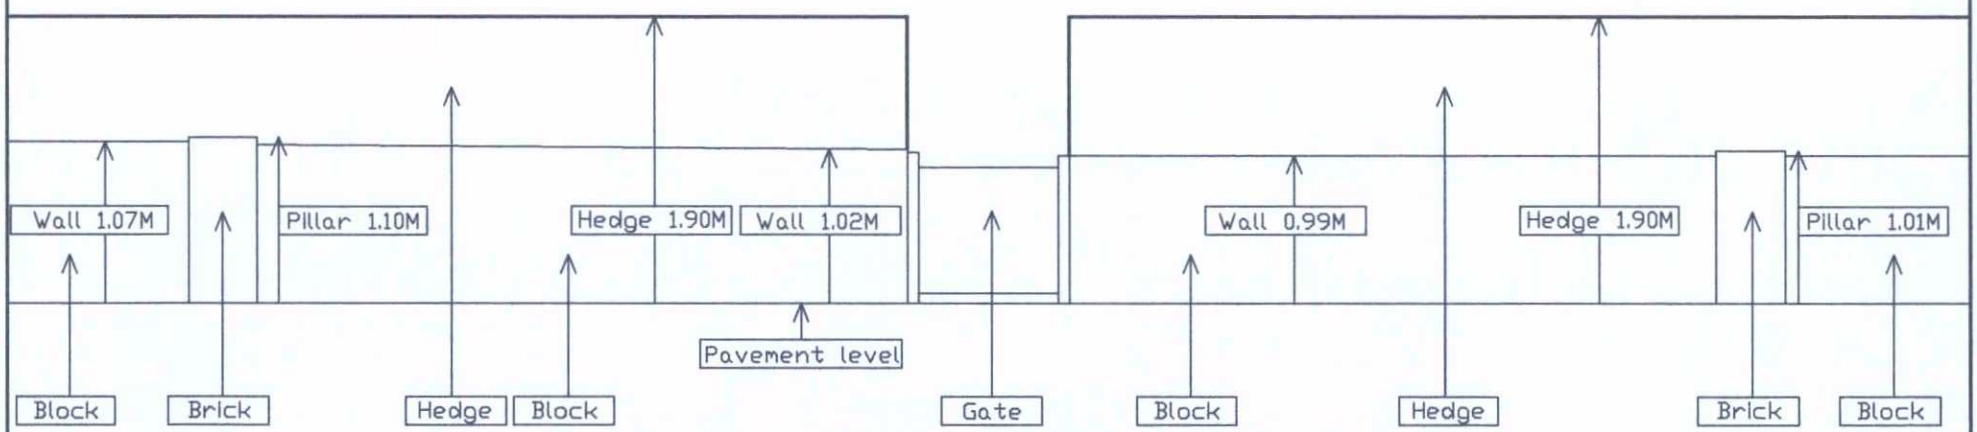



Metres