


EXISTING SIDE ELEVATION

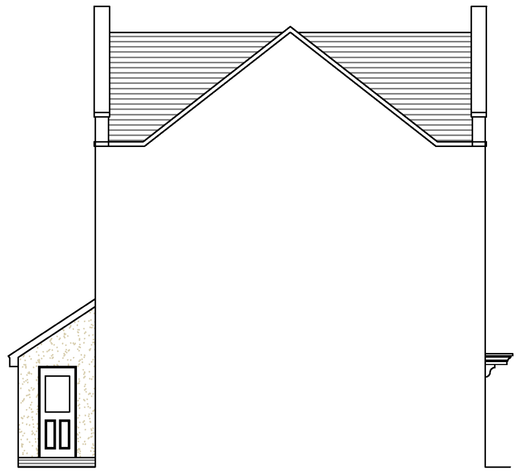


EXISTING SIDE ELEVATION



EXISTING REAR ELEVATION



EXISTING FRONT ELEVATION

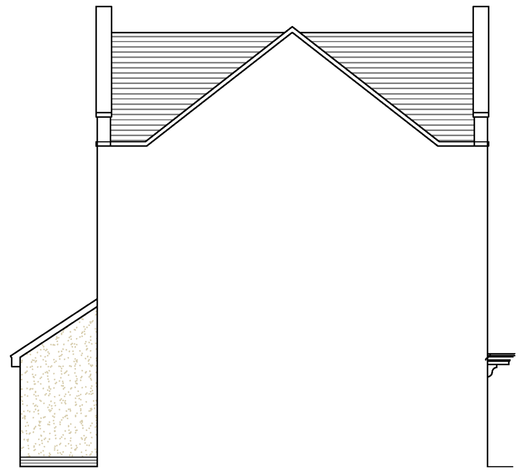

PROPOSED SIDE ELEVATION




PROPOSED SIDE ELEVATION




PROPOSED REAR ELEVATION




PROPOSED FRONT ELEVATION

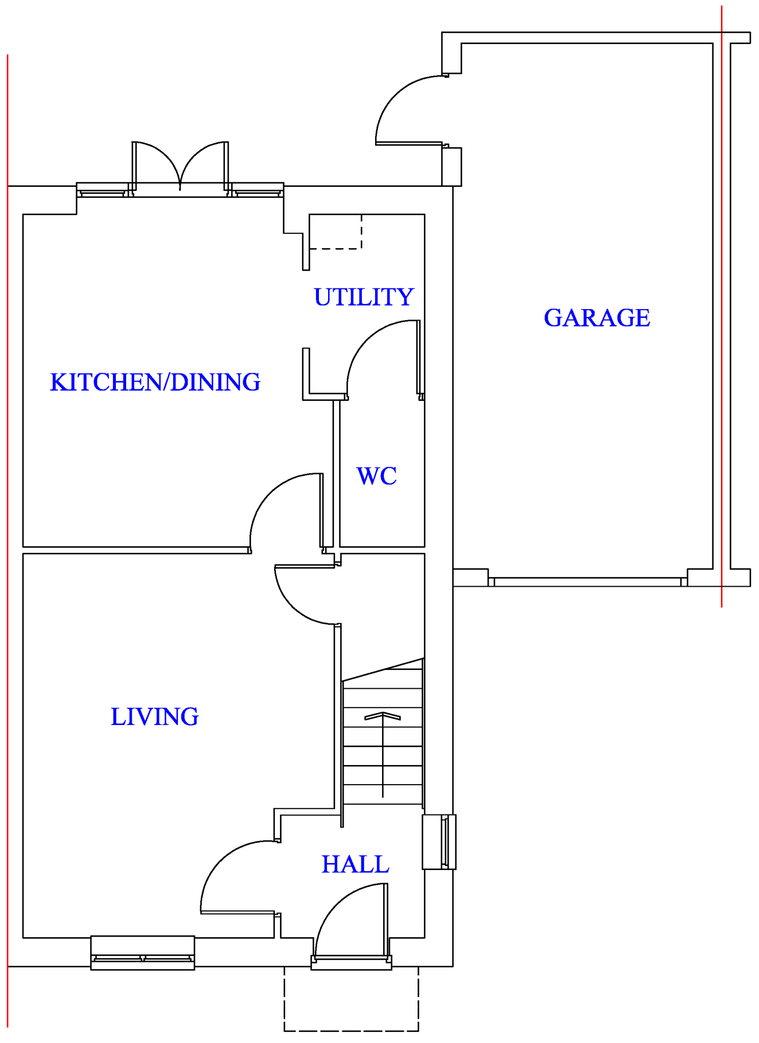


EXISTING GROUND FLOOR

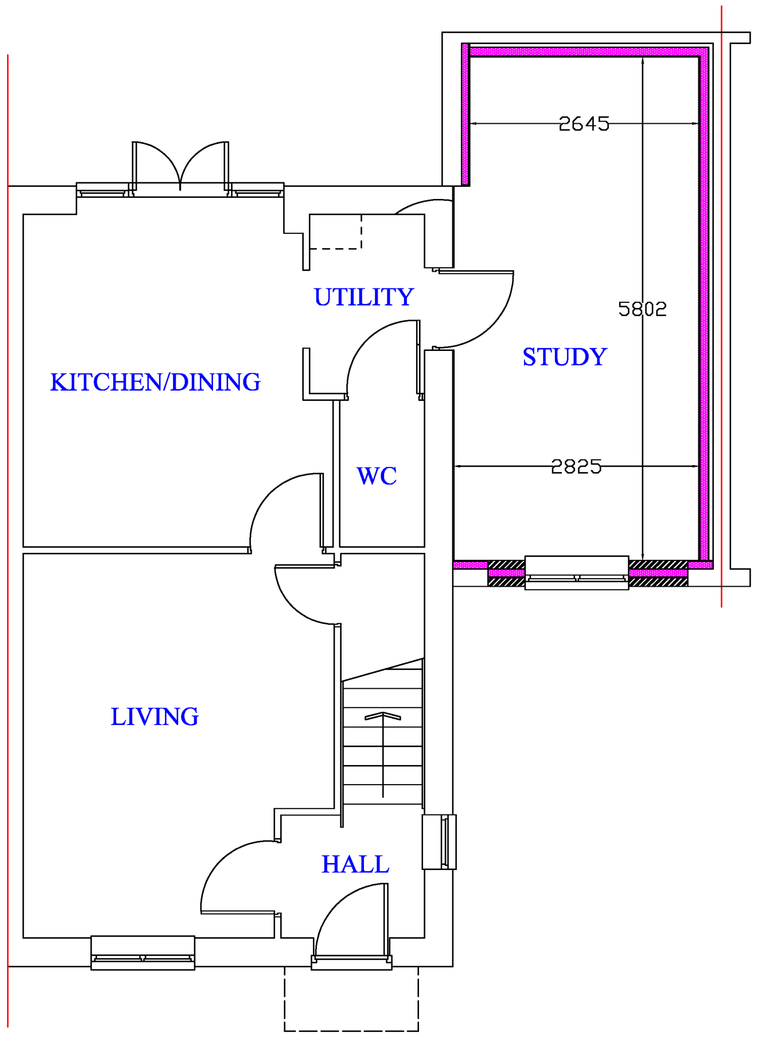

PROPOSED GROUND FLOOR

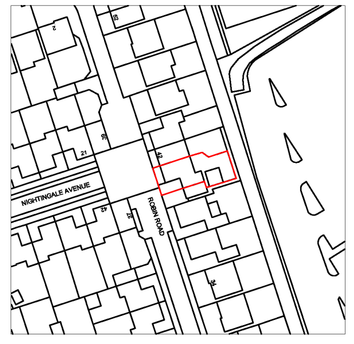

LOCATION SITE PLAN
SCALE 1:1250

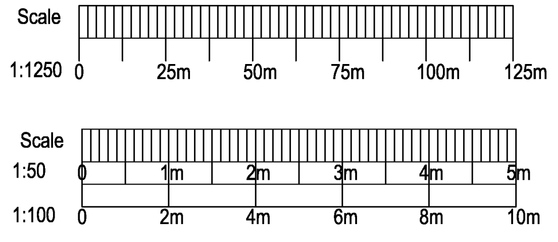

Disclaimer:
No Responsibility Or Liability Is Accepted
For CDM Unless Otherwise Agreed In Writing.

CONTRACTORS SHOULD NOT SCALE OR USE THE DIMENSIONS SHOWN ON THIS DRAWING. ANY DIMENSIONS SHOULD BE VERIFIED FROM THE CONTRACTORS OWN MEASUREMENTS TAKEN ON SITE BEFORE THE MANUFACTURE OR INSTALLATION OF ANY MATERIALS.

THIS DRAWING IS THE PROPERTY OF GEMINI DRAWINGS LTD. IT SHOULD NOT BE COPIED OR ISSUED WITHOUT THEIR CONSENT.

Rev	Date	Revisions

Job Title

40 Robin Road
Worthing
West Sussex
BN12 6FE

Drawing Title

Existing Floor Plans and Elevations

Gemini Drawings Ltd

16 Cedar Close, Eastbourne, East Sussex BN22 0SF
Tel: 01323 651225 / 07960 869259
Email: geminidrawings@btinternet.com
www.geminidrawings.co.uk

Date 19/03/25

Scale 1:50, 1:100 & 1:1250 @ A1 (as illustrated)

Drg. No.	Rev.
ROBIN/001	

© Copyright

594 x 841 mm A1