From: Deborah Pitt <Deborah.Pitt@sign-specialists.co.uk>
Sent: 01 March 2013 11:25
To: Hannah Barker
Cc: John Penfold
Subject: RE: Royal Coach Public house Signage AWDM/0201/13
Attachments: Attachments.zip

Follow Up Flag: Follow up
Flag Status: Completed

Good Morning Hannah

Please find attached the amended drawing reference your telephone conversation with Mr J Penfold for the above site

Kind regards

Deborah Pitt
Planning Administrator

T: 01527 504 276
F: 01527 504 251
E: deborah.pitt@sign-specialists.co.uk

From: Hannah Barker [mailto:Hannah.Barker@adur-worthing.gov.uk]
Sent: 20 February 2013 12:19
To: Deborah Pitt
Subject: Royal Coach Public house Signage AWDM/0201/13

Dear Mrs Pitt,

Thank you for the advertisement application at the above site.

I have considered the application submitted and it is currently invalid and we will require the following information: -

We require details of all the existing illumination at the site.
The proposed illumination is unclear, the forms state that all the signage proposed is illuminated this is not clearly shown on the submitted plans, especially the signage attached to the building. The northern elevation drawing should be enlarged in scale to show this more clearly. A section should also be submitted of the sign A (as has been of sign B)

Whilst contacting you I have taken the time to consider the proposals and have concerns with regards to Sign A this is very high and very prominently sited. We would request that you consider a more traditional pub style design, the 'two for one' section should be removed, this is replicated on Sign B. The frame of the sign is also very 'chunky' and consideration should be given to reducing this to make it more slim line. Also we would require information with regards to the 'LED to inner edge with prismatic acrylic edge' ?

I look forward to hearing from you in the light of the above.

Yours sincerely,

Hannah Barker

Hannah Barker - Senior Planning Officer,(Part-time hours Mon-Tues 9-5 Wed 9-12.30) Planning,Community and Wellbeing | Adur & Worthing Council Services
Location: Civic Centre, Ham Road, Shoreham-by-Sea, west Sussex
Internal: 63424 | External: 01903 221475 | E-mail: Hannah.Barker@adur-worthing.gov.uk
Follow us on Facebook and Twitter - or search Adur and Worthing

_ _

Important Information and Disclaimer. Please do not print this e-mail unless necessary.The domain from which this e-mail is sent is not indicative of the Council on whose behalf it is sent. The author will indicate in the body of the e-mail on whose behalf it is sent.

The information contained in this email may be subject to public disclosure under the Freedom of Information Act 2000. Unless the information contained in this email is legally exempt from disclosure, we cannot guarantee that we will not provide the whole or part of this email to a third party making a request for information about the subject matter of this email.
This e-mail is intended exclusively for the addressee and may contain information that is confidential and/or privileged. If you are not the intended recipient please note that any form of distribution, copying or use of this communication or the information in it is strictly prohibited and may be unlawful. If you have received this communication in error please return it to the sender and delete the material from any computer and destroy any printed copy. Adur District Council and Worthing Borough Council cannot guarantee that this message or any attachment is virus-free or has not been intercepted or changed.
The views of the author may not necessarily reflect those of either Adur District Council or Worthing Borough Council. Any opinions or other information in this message that do not relate to the official business of Adur District Council and / or Worthing Borough Council are neither given nor endorsed by them.



Sign Specialists Limited
Registered office: 19 Oxleasow Road, East Moons Moat Industrial Estate, Redditch, B98 0RE.
Tel: 01527 504 250. Fax: 01527 504 251. Web: www.sign-specialists.co.uk . Location: map
Registered in England. Registered number: 688806. VAT number: 110032750.

ISO 9001 Approved Company. Certificate number: LRQ 4002183 | Altius Assured Vendor. I.D. 221930 | SAFEcontractor Approved

Disclaimer: Should this email contain an estimate or quotation for goods or services, then our normal Terms and Conditions apply, a copy of which is available on request. This message (and any associated files) is intended only for the use of the individual or entity to which it is addressed and may contain information that is confidential, subject to copyright or constitutes a trade secret. If you are not the intended recipient you are hereby notified that any dissemination, copying or distribution of this message, or files associated with this message, is strictly prohibited. If you have received this message in error, please notify us immediately by replying to the message and deleting it from your computer. Messages sent to and from us may be monitored.

Warning: Internet communications cannot be guaranteed to be secure or error-free as information could be intercepted, corrupted, lost, destroyed, arrive late or incomplete, or contain viruses. Therefore, we do not accept responsibility for any errors or omissions that are present in this message, or any attachment, that have arisen as a result of e-mail transmission. If verification is required, please request a hard-copy version. Any views or opinions presented are solely those of the author and do not necessarily represent those of the company.



Please consider the environment before printing this email.



NORTH ELEVATION - SCALE 1:100

THE CHALK DOWNS

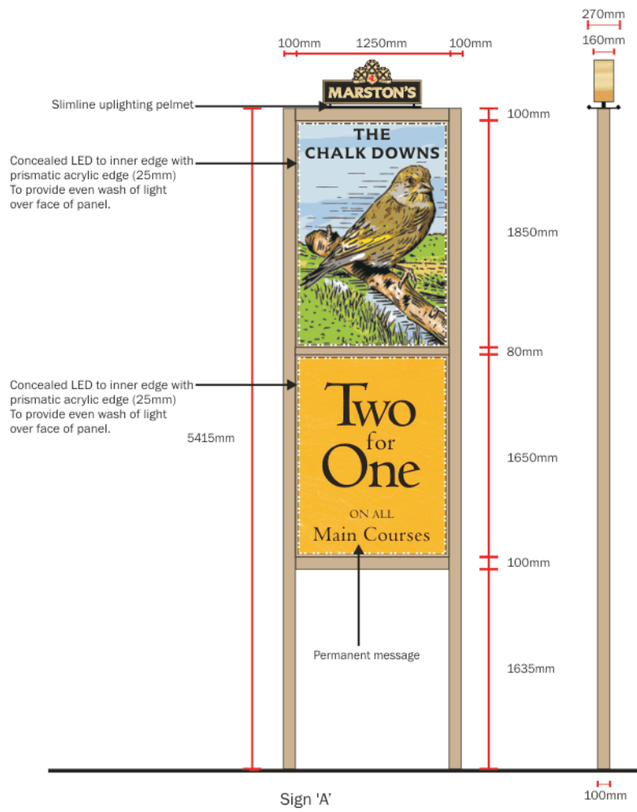

Sign 'A'
Scale 1:50
Description - Twin post LED sign
Materials - Aluminium, steel and applied vinyl
Illumination - Lighting as shown
Sizes as shown
Note: Cap height for 'T' of 'Two' = 345mm

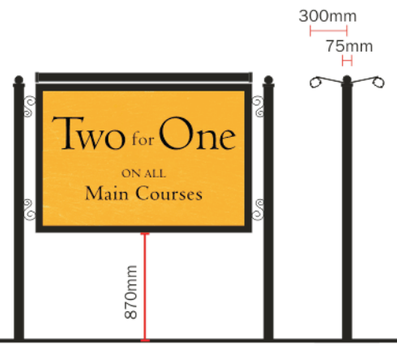

Sign 'B'
Scale 1:50
Description - Double sided twin post sign
Materials - Aluminium, corex and vinyl
Illumination - Lighting as shown
Panel size - 1,760mm x 1,210mm
Note: Cap height for 'T' of Two = 265mm



Sign 'D'
Scale 1:25
Description - Marston's Logo
Materials - Glass Reinforced Plastic and gold leaf letters
Illumination - Lighting is site specific
Size - 1,500mm x 730mm
Note: Cap height for 'M' of 'MARSTON'S' = 150mm
Note: Ground level to underside of sign - 4400mm

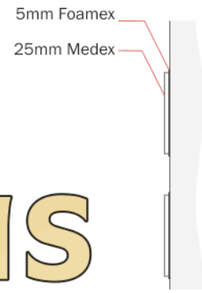

Sign 'C'
Scale 1:25
Description - Individual letters with rounded edges
Materials - 25mm Gold Leaf Medex letters with 5mm Black Foamex Backs
Illumination - Floodlight
O/A Size - 4050mm x 850mm
Note: Cap height for 'T' of 'THE' = 330mm
Note: Ground level to underside of sign - 3360mm

80Watt MBF Floodlight.

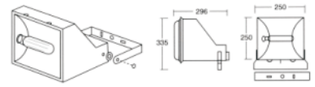



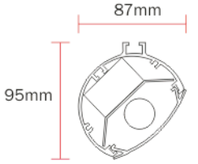

Cross section of Portland Pelmet & Up-Downlights Scale 1:5

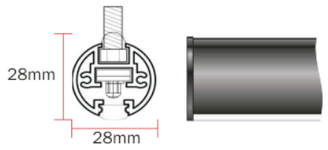

Cross section of L.E.D. Trough light. Scale 1:2

SIGN SPECIALISTS
sign-specialists.co.uk

Contact details

19 Oxleasow Road,
East Moons Moat,
Redditch,
B98 ORE

T : 01527 504 250
F : 01527 504 251
W: www.sign-specialists.co.uk
E : enquiries@sign-specialists.co.uk

Colour reference

- Johnstones - Blackmoore
- RAL 1004 Golden Yellow
- Black
- Gold

Typefaces/notes/info

-

Lighting

-

Customer details

The Chalk Downs
Shoreham

Date drawn - 23.11.2012
Designer - Mark
Location - J:Marstons

Job no - 102119/Planning - B

Rev dates	Rev dates
B) 01.03.13-PS	G) -
C) -	H) -
D) -	I) -
E) -	J) -
F) -	K) -

The designs, illustrations, and photography is the property of Sign Specialists Ltd. The contents are confidential, any form of reproduction, copying, disclosure, modification or distribution without prior written consent is strictly prohibited. Colours and typefaces on drawings may be representative only please refer to the specifications. Visuals shown are artists impressions only and must not be taken as an exact representation of the completed signage on site.

ISO Approved

Drawing to be viewed/printed at A3

EXISTING LIGHTING TO SIGNS & BUILDING









SIGN SPECIALISTS
sign-specialists.co.uk

Contact details

19 Oxleasow Road,
East Moons Moat,
Redditch,
B98 ORE

T : 01527 504 250
F : 01527 504 251
W: www.sign-specialists.co.uk
E : enquiries@sign-specialists.co.uk

Colour reference

- Johnstones - Blackmoore
- RAL 1004 Golden Yellow
- Black
- Gold

Typefaces/notes/info

-

Lighting

-

Customer details

The Chalk Downs
Shoreham

Date drawn - 23.11.2012
Designer - Mark
Location - J:Marstons

Job no - 102119/Planning - B

Rev dates	Rev dates
B) 01.03.13-PS	G) -
C) -	H) -
D) -	I) -
E) -	J) -
F) -	K) -

The designs, illustrations, and photography is the property of Sign Specialists Ltd. The contents are confidential, any form of reproduction, copying, disclosure, modification or distribution without prior written consent is strictly prohibited. Colours and typefaces on drawings may be representative only please refer to the specifications. Visuals shown are artists impressions only and must not be taken as an exact representation of the completed signage on site.

ISO Approved

Drawing to be viewed/printed at A3

102119 Marston's The Chalk Downs

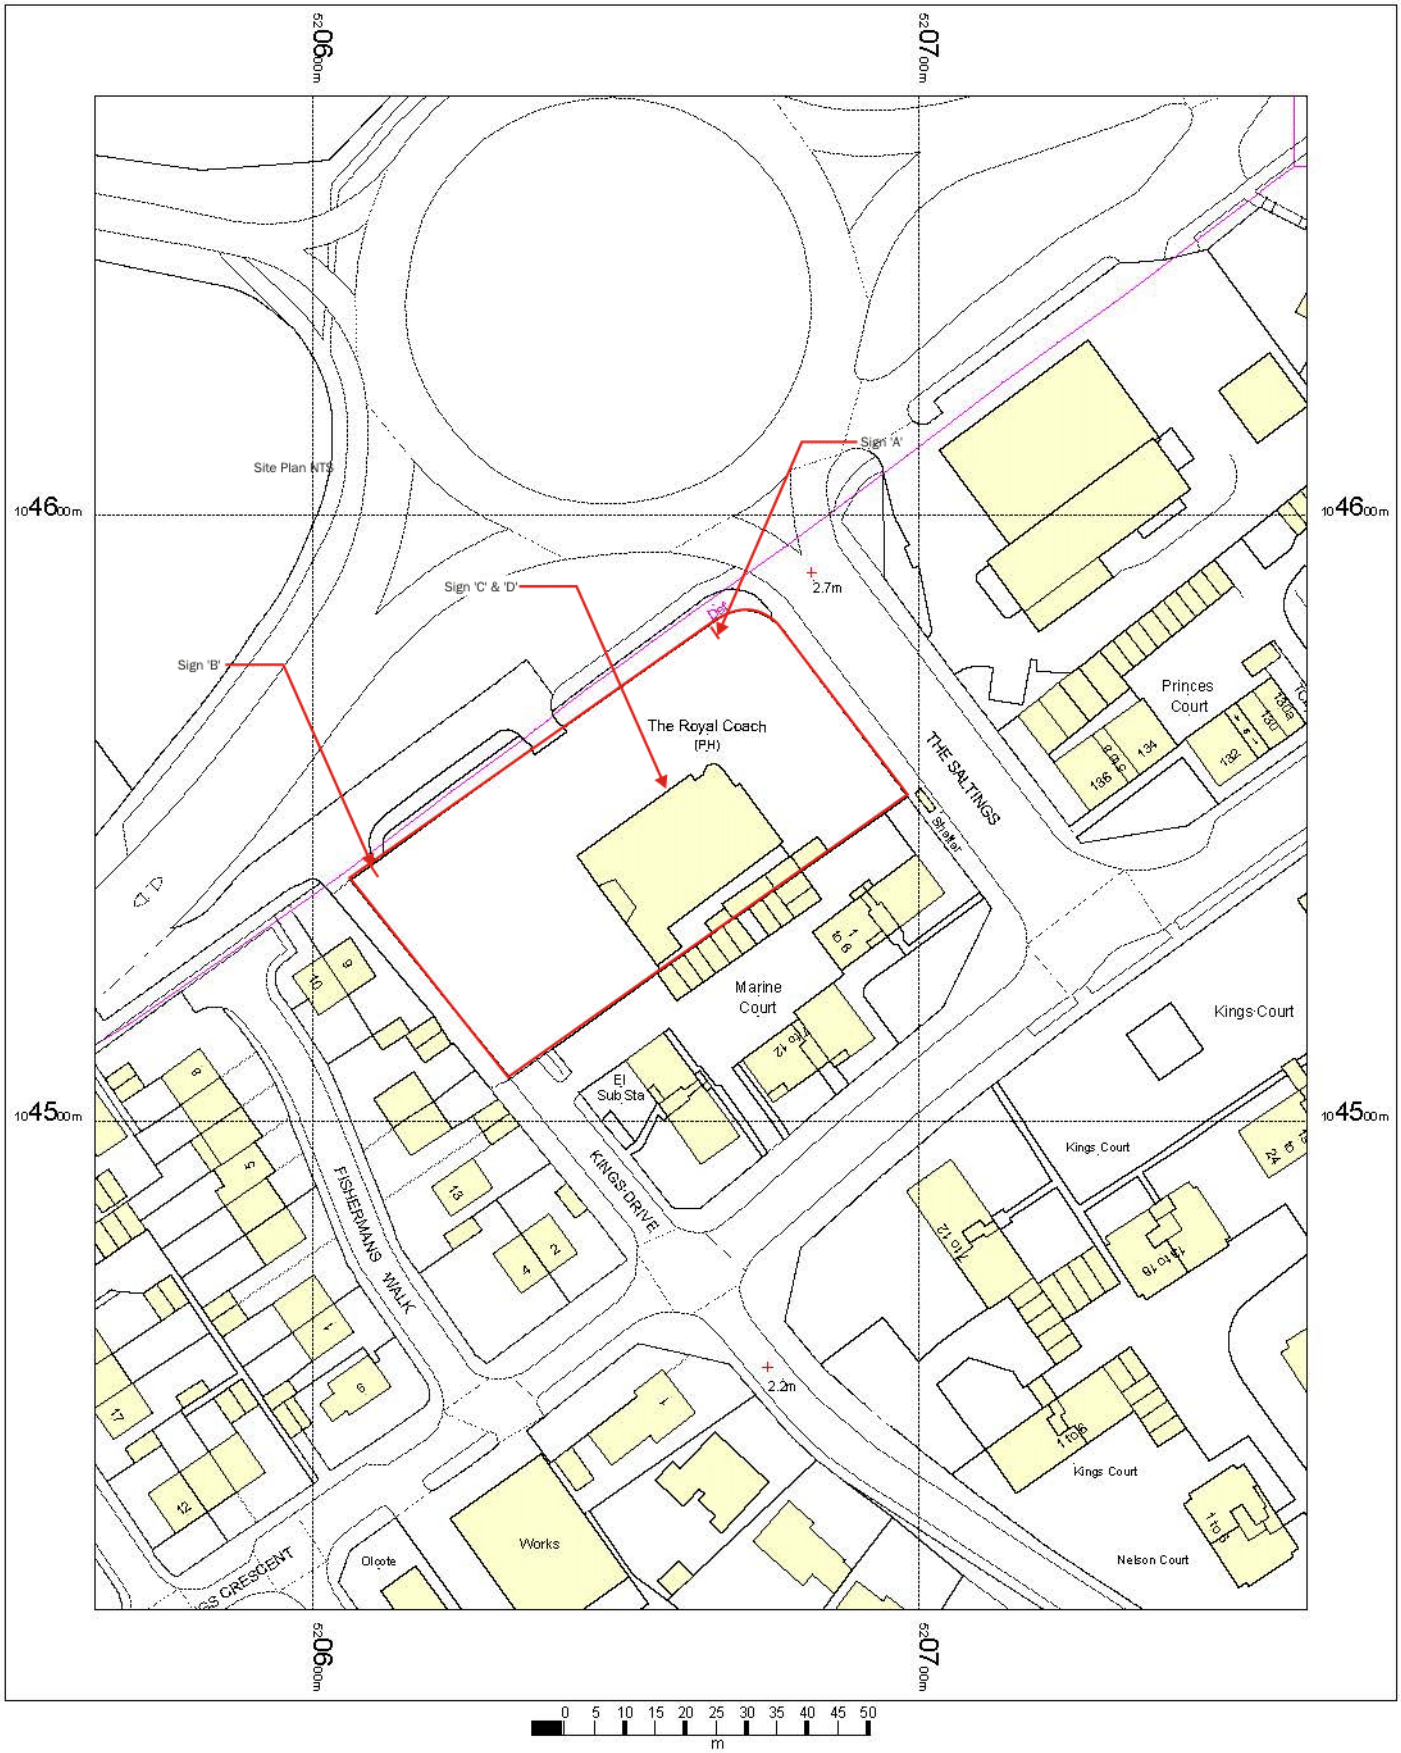

N

OS Mastermap
06 February 2013, ID: CM-00205861
www.centremapslive.co.uk

1:1250 scale print at A4, Centre: 520664 E, 104544 N

©Crown Copyright. Licence no. 100019980

Mapping sourced from Ordnance Survey

SIGN SPECIALISTS
sign-specialists.co.uk

102119 Marston's The Chalk Downs

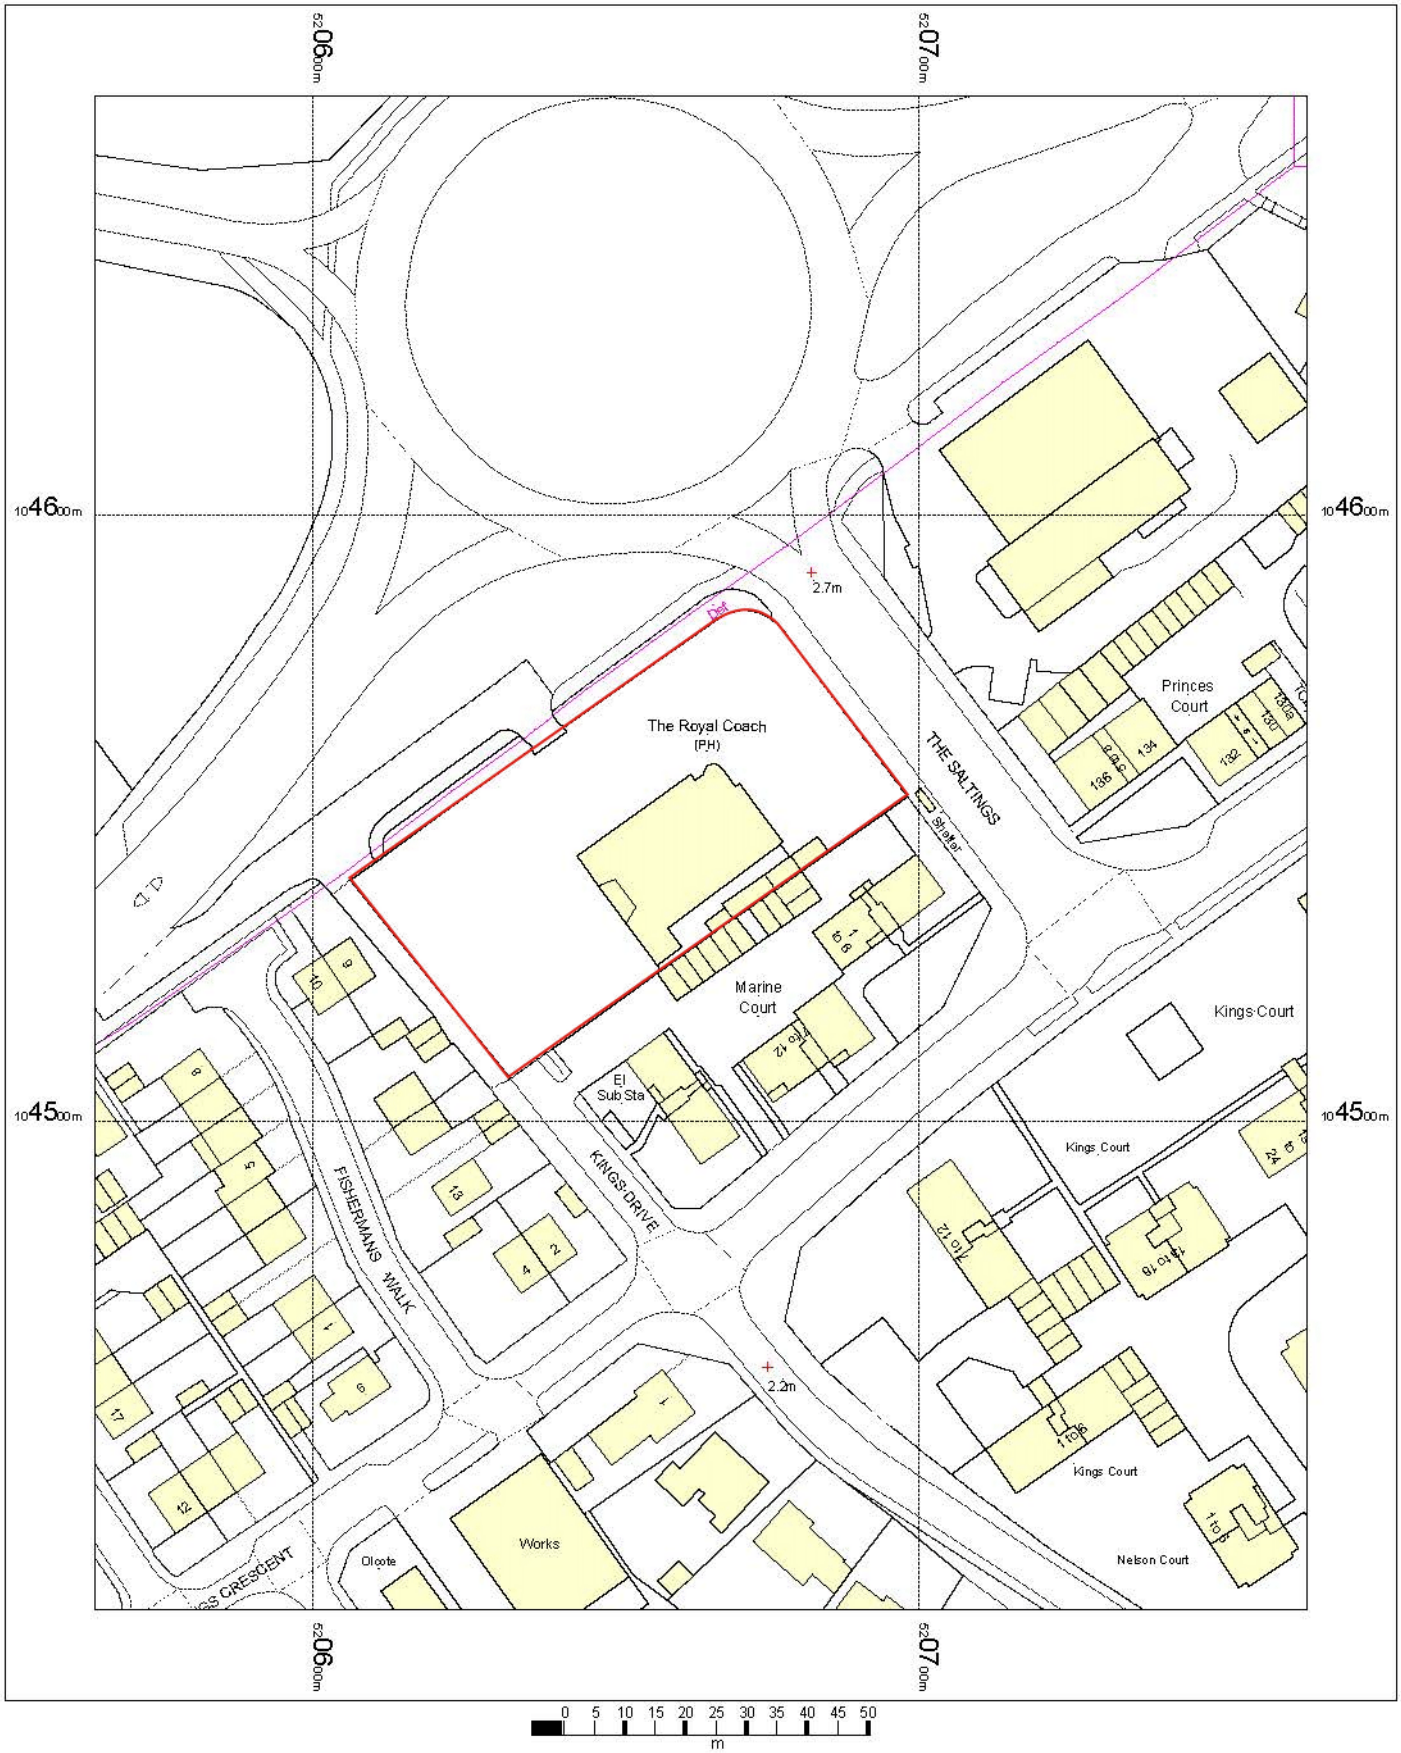

OS Mastermap
06 February 2013, ID: CM-00205861
www.centremapslive.co.uk

1:1250 scale print at A4, Centre: 520664 E, 104544 N

©Crown Copyright. Licence no. 100019980

N

Mapping sourced from Ordnance Survey

SIGN SPECIALISTS
sign-specialists.co.uk

102119 Marston's The Chalk Downs

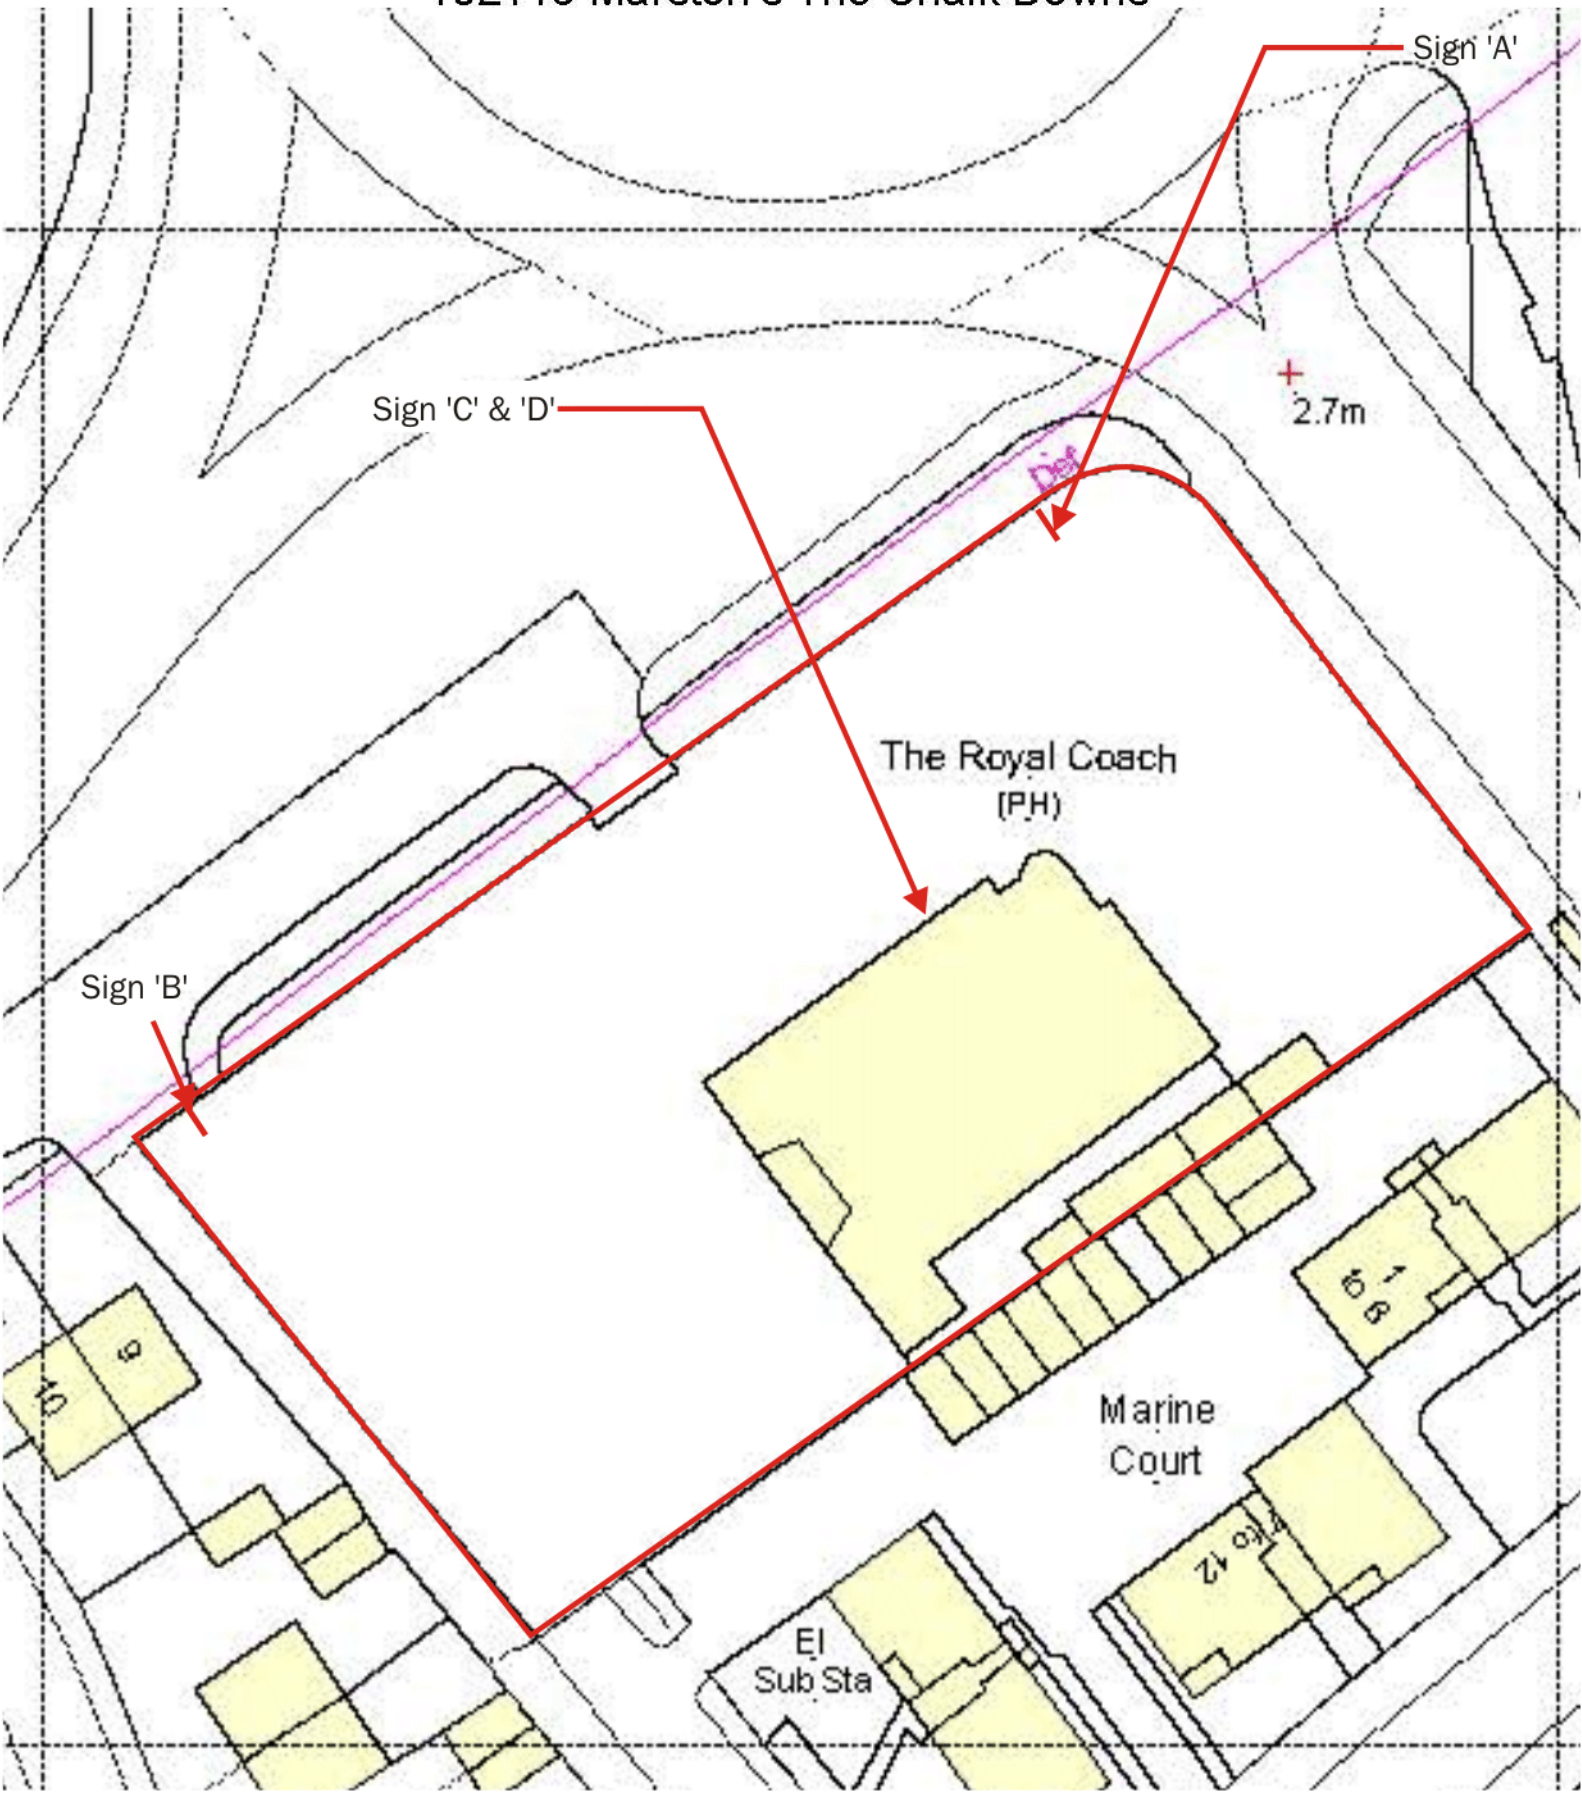

N

OS Mastermap
06 February 2013, ID: CM-00205861
www.centremapslive.co.uk

1:500 scale print at A4, Centre: 520664 E, 104544 N

©Crown Copyright. Licence no. 100019980

Mapping sourced from Ordnance Survey

SIGN SPECIALISTS
sign-specialists.co.uk

102119 Marston's The Chalk Downs

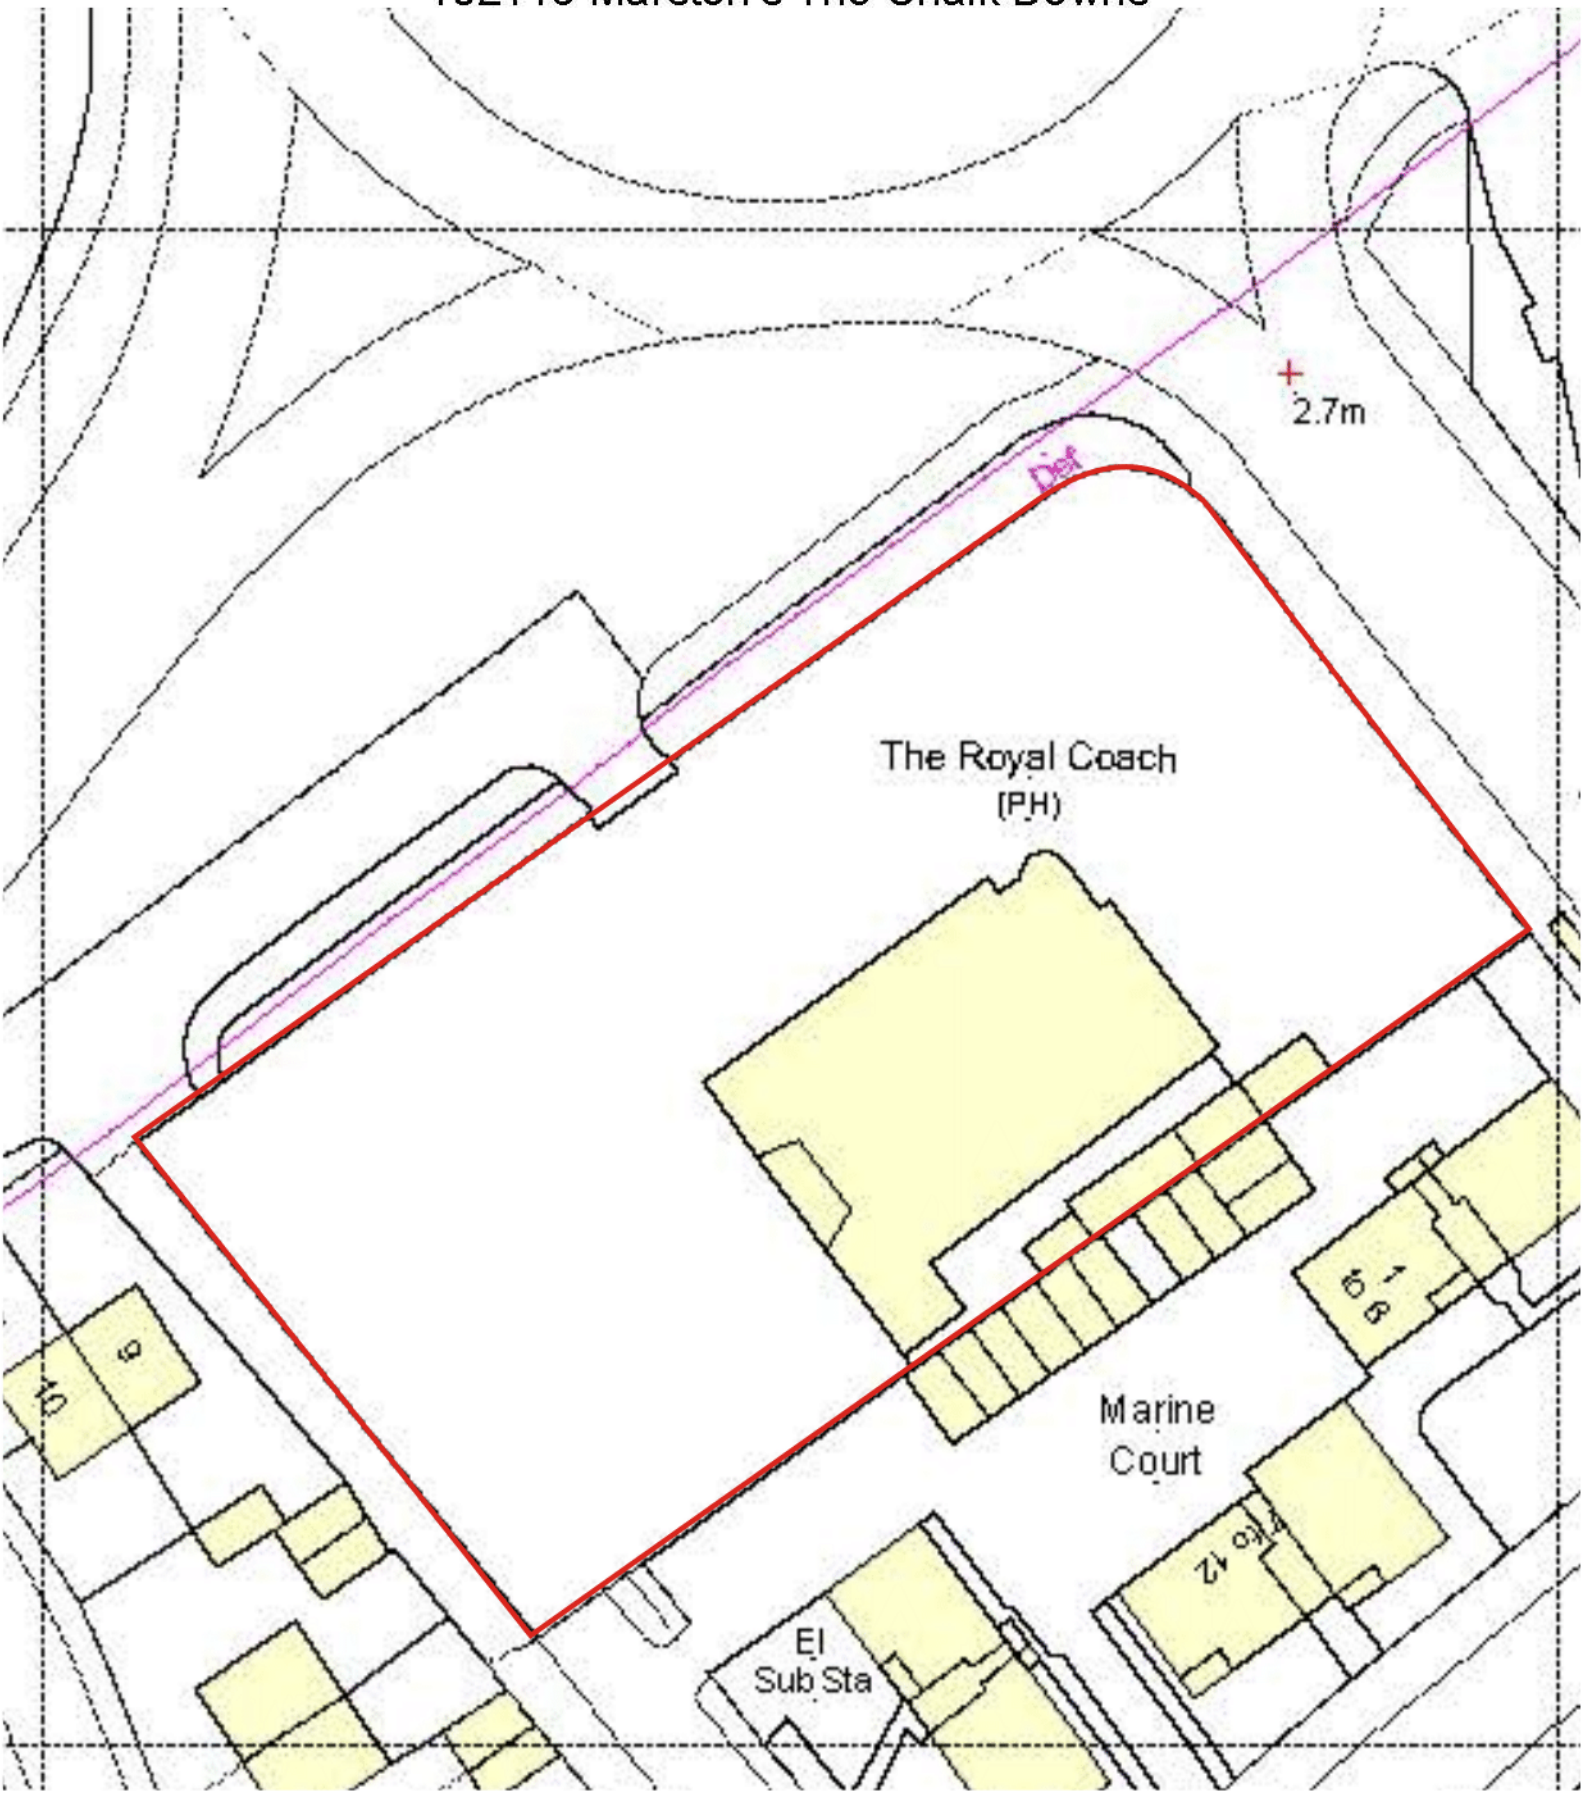

N

OS Mastermap
06 February 2013, ID: CM-00205861
www.centremapslive.co.uk

1:500 scale print at A4, Centre: 520664 E, 104544 N

©Crown Copyright. Licence no. 100019980

Mapping sourced from Ordnance Survey

SIGN SPECIALISTS
sign-specialists.co.uk