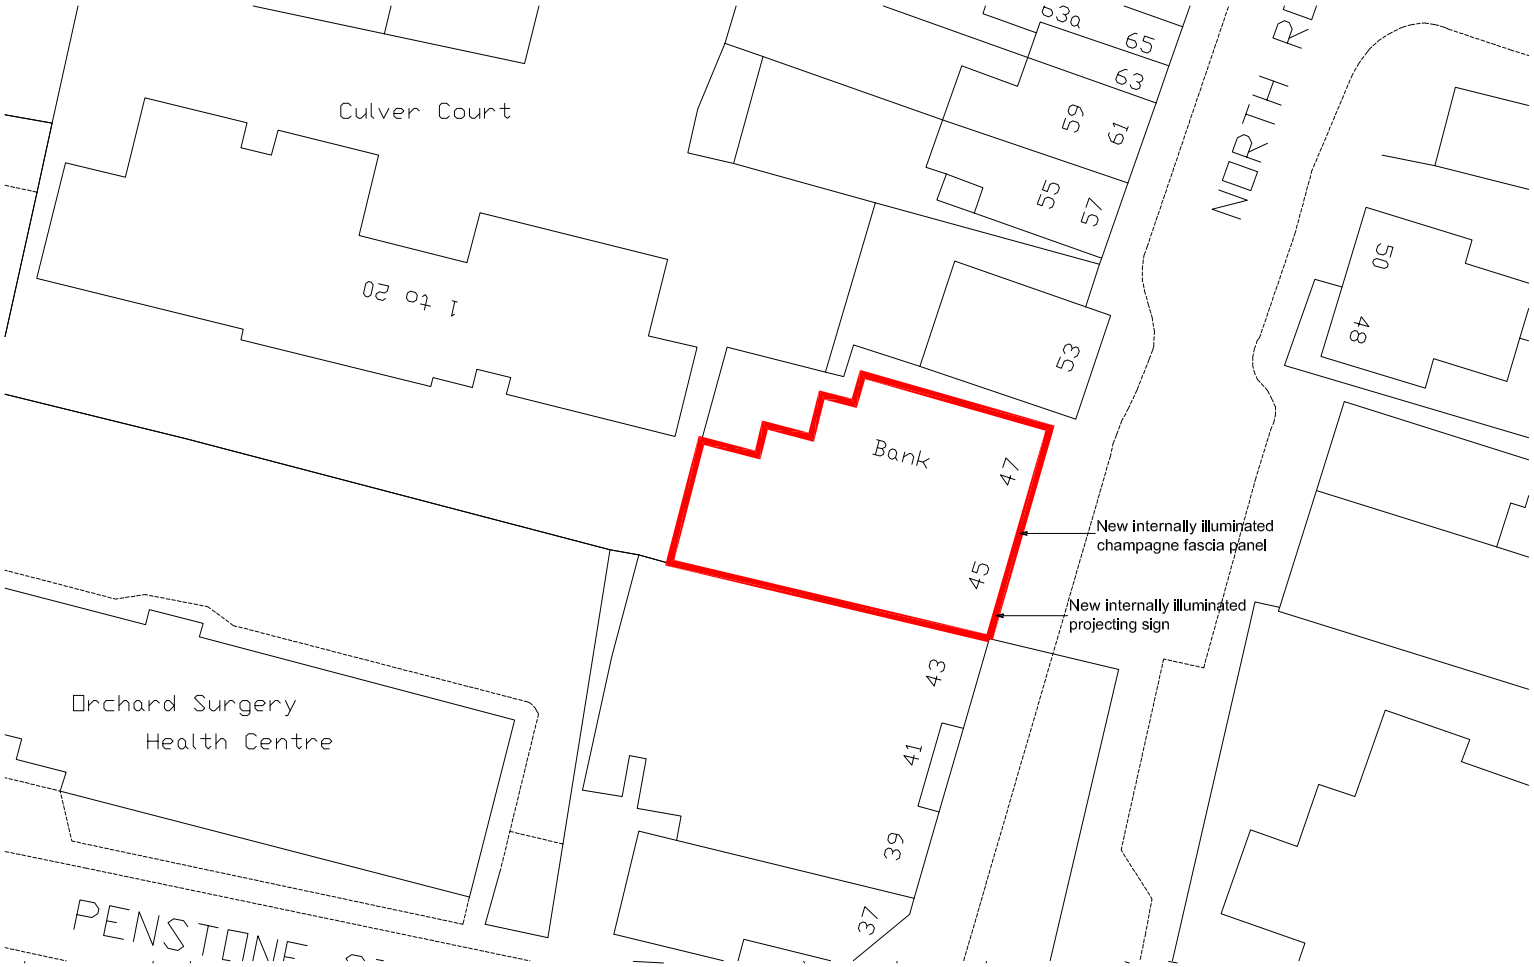

Ordnance Survey (c) Crown Copyright 2011. All rights reserved. Licence number 100020449

A T E L I E R

rev		by	date

atelier design concepts limited,
unit j, lombard business park,
20-26 purley way, croydon cr0 3jp
t 020 8684 2518
f 020 863 4131
e studio@atelierdesignconcepts.co.uk
www.atelierdesignconcepts.co.uk

all dimensions to be verified on site. unauthorised reproduction of information herein is strictly forbidden © 2010

client BARCLAYS BANK PLC

project 47 North Road
Lancing
BN15 9AU

drawing no 174~474~601

drawing BLOCK PLAN

rev

drawn AD

scale 1:500@A4

date DEC'11