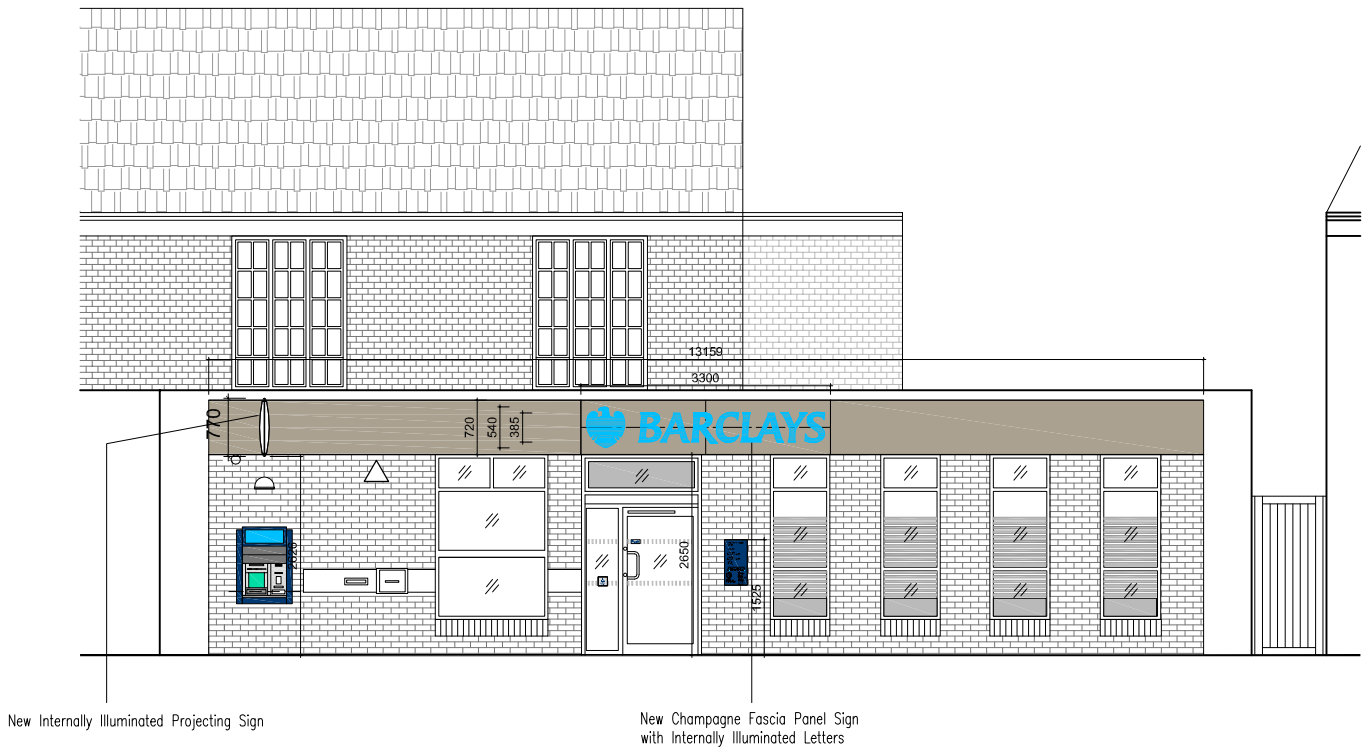

SCALE
0 1m 5m

ATELIER

atelier design concepts limited,
unit j, lombard business park,
20-26 purley way, croydon cr0 3jp
t 020 8684 2518
f 020 8683 4131
e studio@atelierdesignconcepts.co.uk
www.atelierdesignconcepts.co.uk
all dimensions to be verified on site. unauthorised reproduction of information herein is strictly forbidden © 2010

rev		by	date

client BARCLAYS BANK PLC

project 47 North Road
Lancing
BN15 9AU

drawing no 174~474~621

drawing ELEVATION
AS PROPOSED

rev

drawn AD

scale 1:100@A3

date DEC'11