Proposed

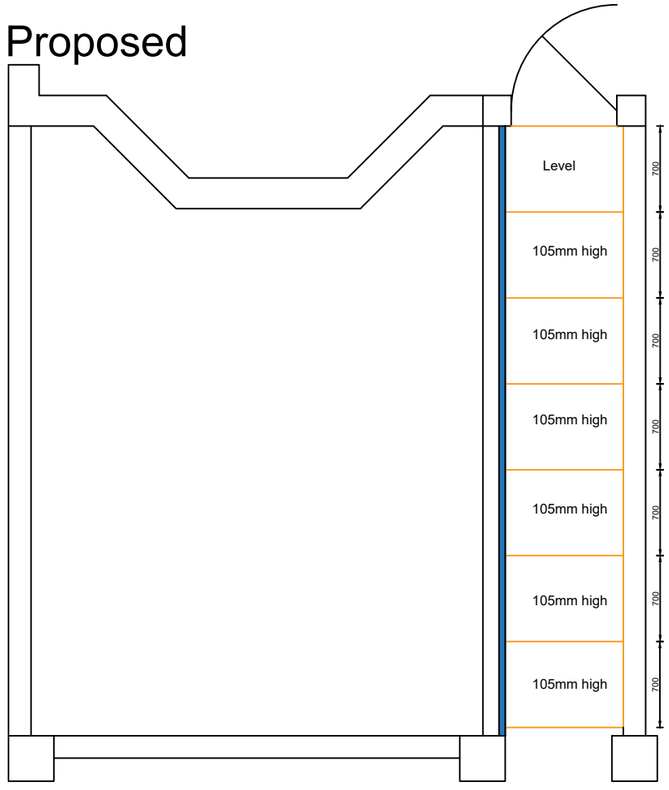

Existing

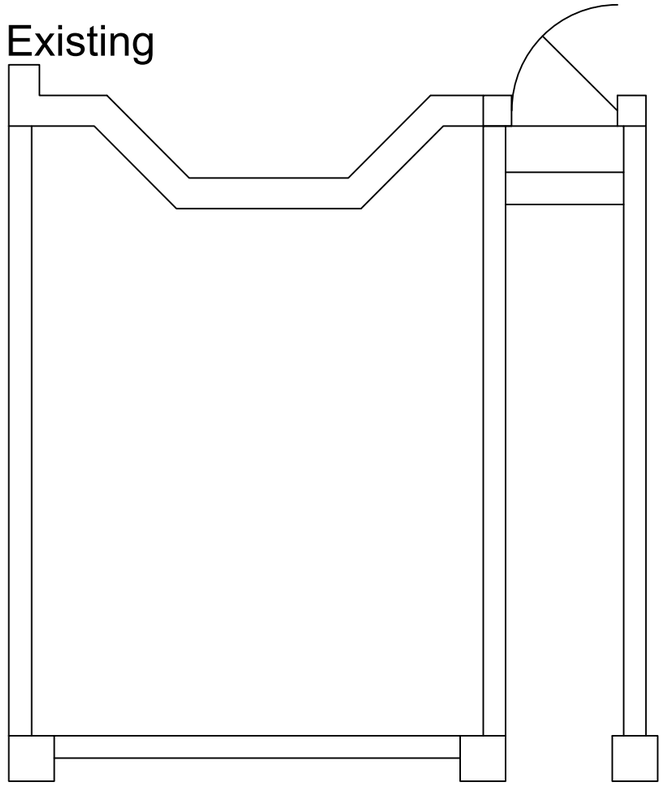

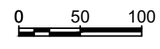

Ms Jill Morey
104 Brighton Road
Shoreham-by-Sea
BN46 6RH

Bathroom Adaptations

Scale: 1:50
Date: DEC 2021
Drawn: Zeki Kurekci

104/BRI

/01

ADUR & WORTHING HOME IMPROVEMENT ASSISTANCE
ADUR & WORTHING COUNCILS
PORTLAND HOUSE
RICHMOND ROAD
WORTHING
BN11 1HS