DO NOT SCALE FROM THIS DRAWING

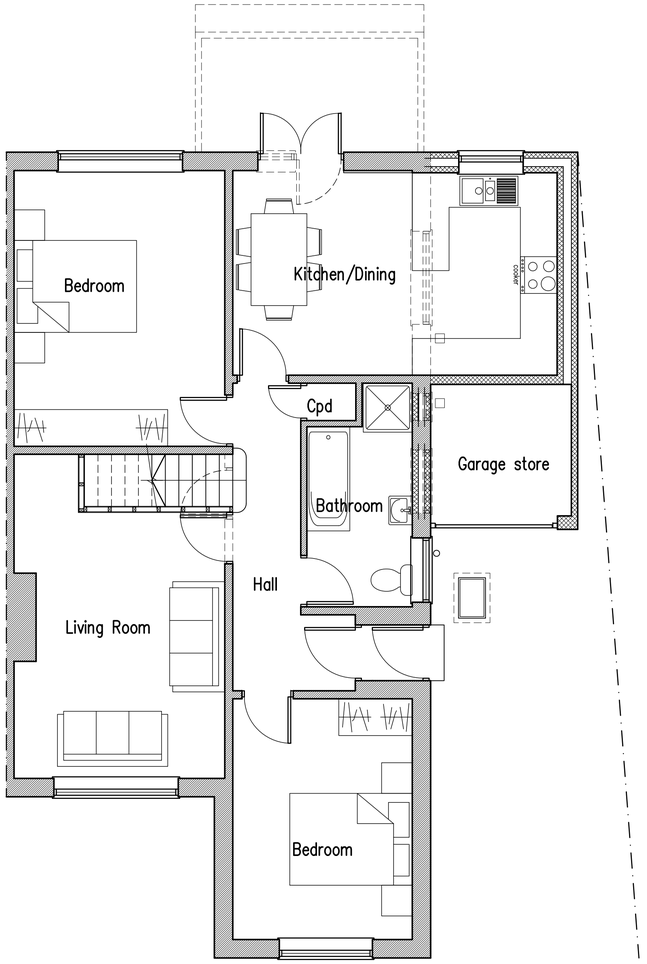

Ground Floor Plan

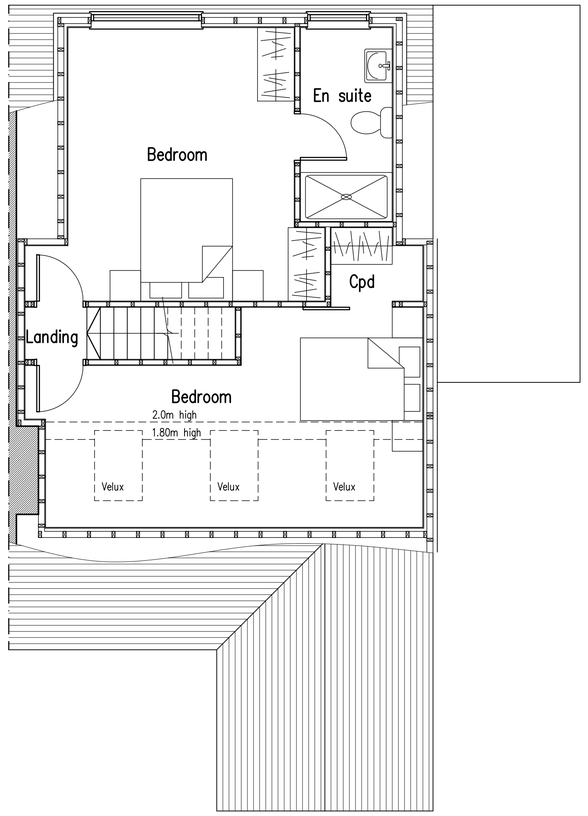

First Floor Plan

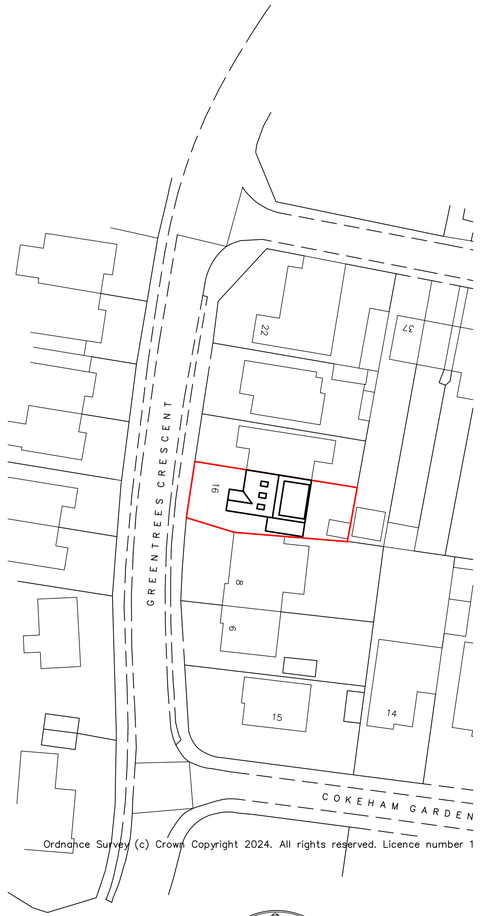

Block Plan 1:500

A	19.07.24	layout amended

1m 2m 3m 4m 5m 6m 7m 8m 9m 10m

1:50 Scale Bar

rja Planning & Building Consultants Ltd.
9 Sea Spray Avenue
Shoreham-By-Sea
West Sussex BN43 5PR
t: 01273 467297 mob: 07971 375739
e: rex@rjapbc.co.uk web: www.rjapbc.co.uk

Chartered Institute of Architectural Technologists

PROJECT: 16 Greentrees Crescent, Sompting, West Sussex

DRAWING TITLE: Proposed Floor Plans

CLIENT: Mr. J. Hartley

DWG NO: DWG-01

REVISION:

SCALE: 1:50

DATE: 16.07.24

DRAWN: rex