DO NOT SCALE FROM THIS DRAWING

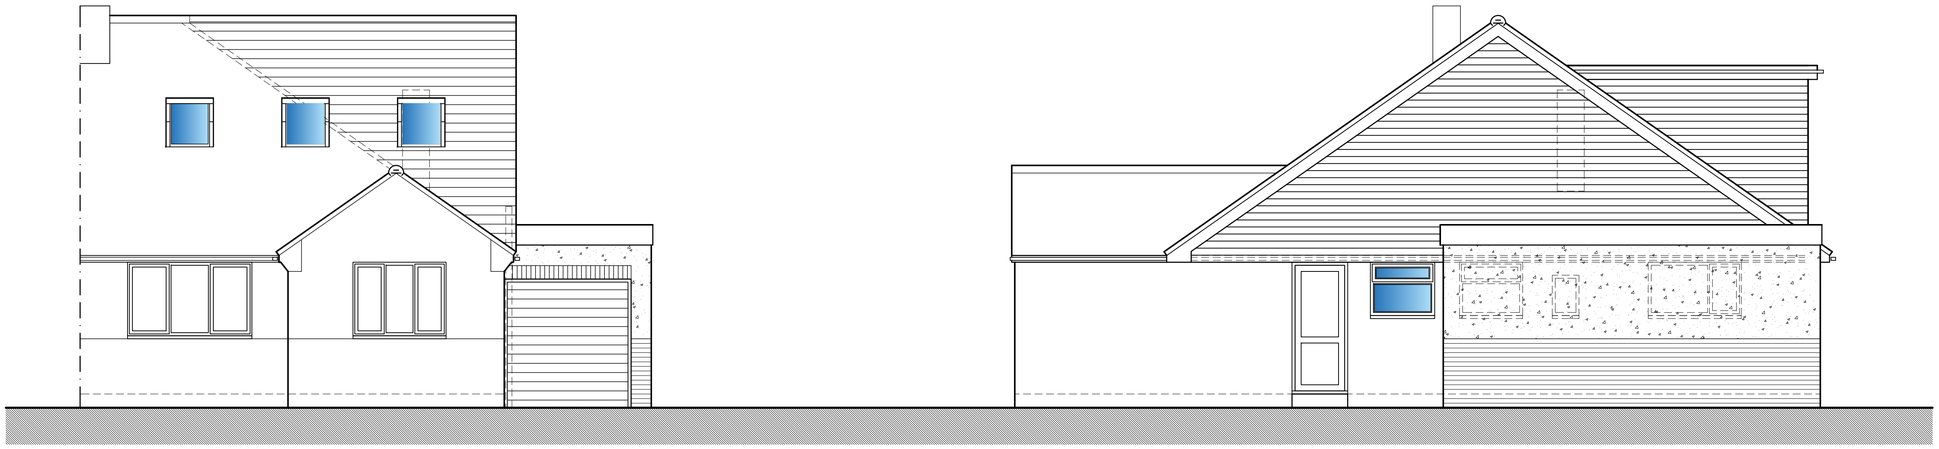

West Elevation

South Elevation

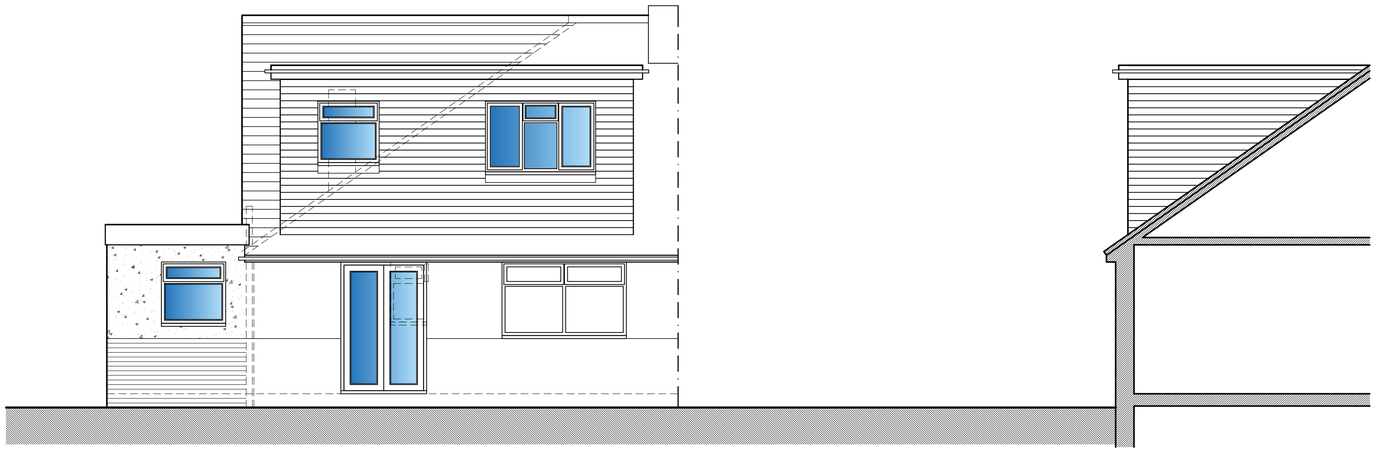

East Elevation

North Elevation

A	19.07.24	layout amended

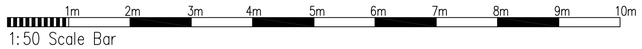

1:50 Scale Bar

rja Planning & Building Consultants Ltd.
9 Sea Spray Avenue
Shoreham-By-Sea
West Sussex BN43 5PR
t: 01273 467297 mob: 07971 375739
e: rex@rjapbc.co.uk web: www.rjapbc.co.uk

Chartered Institute of Architectural Technologists

PROJECT: 16 Greentrees Crescent, Sompting, West Sussex

DRAWING TITLE: Proposed Elevations

CLIENT: Mr. J. Hartley

DWG NO: DWG-02

REVISION: A

SCALE: 1:50

DATE: 16.07.24

DRAWN: rex