




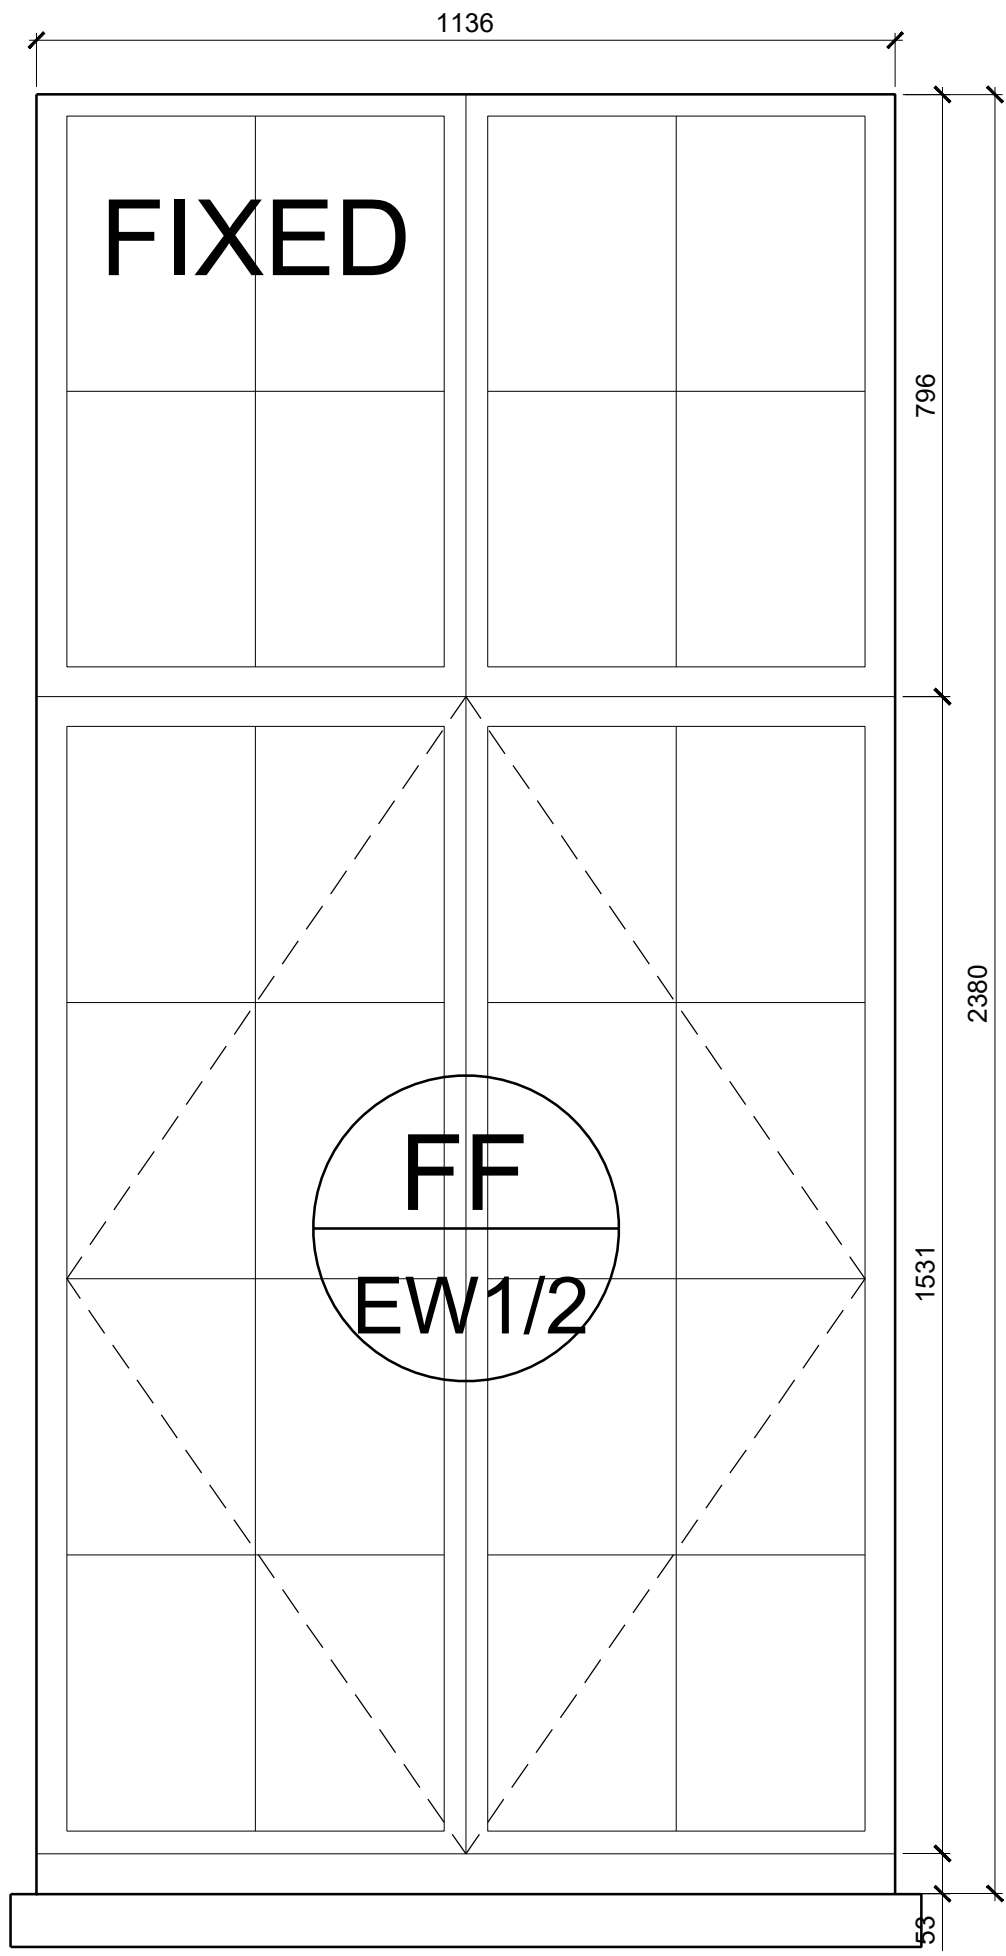



FF - EW1-2 External Window Elevation
1:10

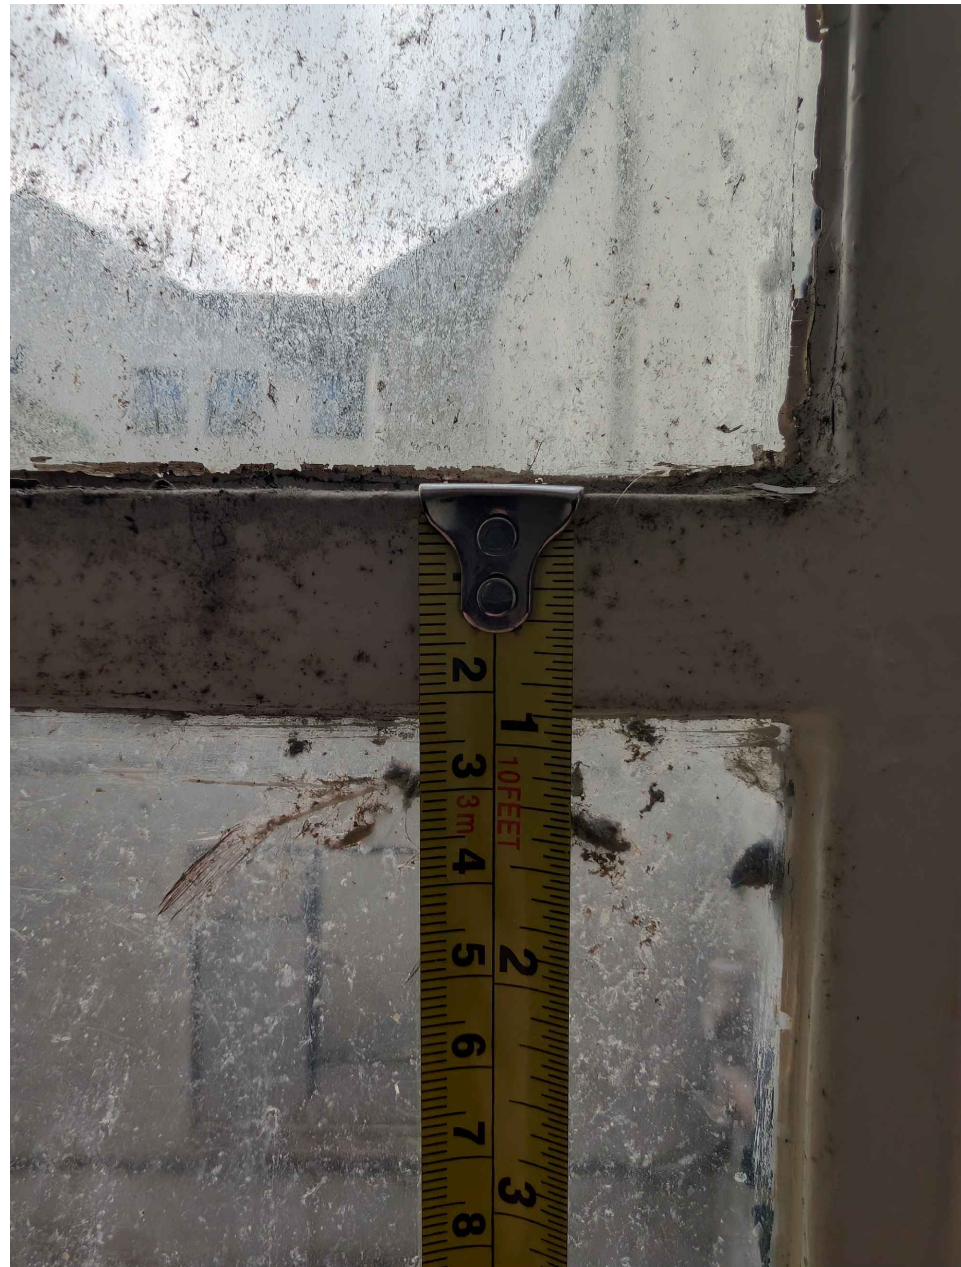


Existing External Photograph

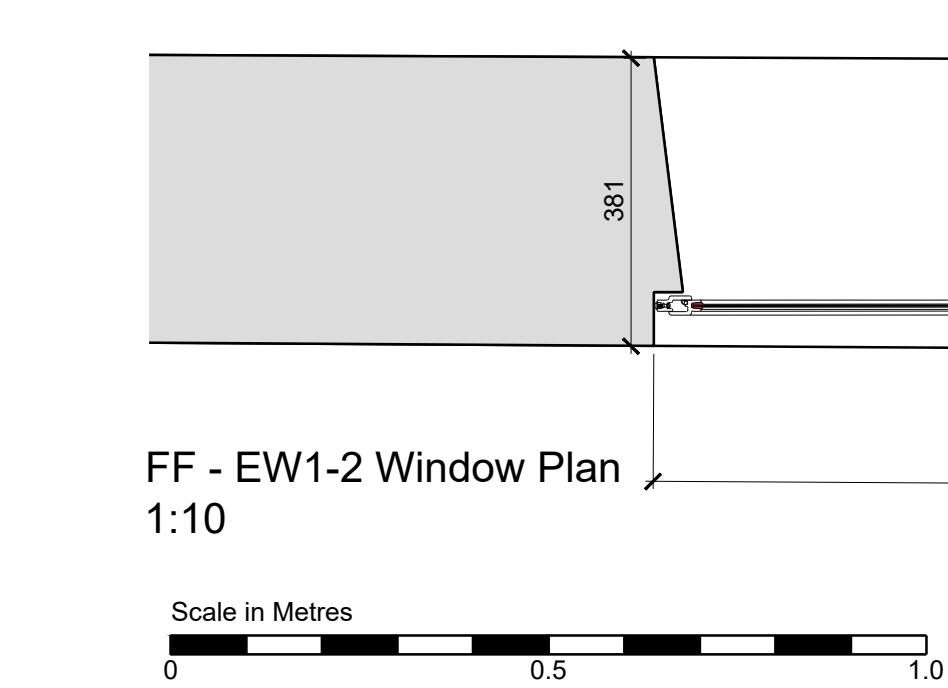

Internal beading

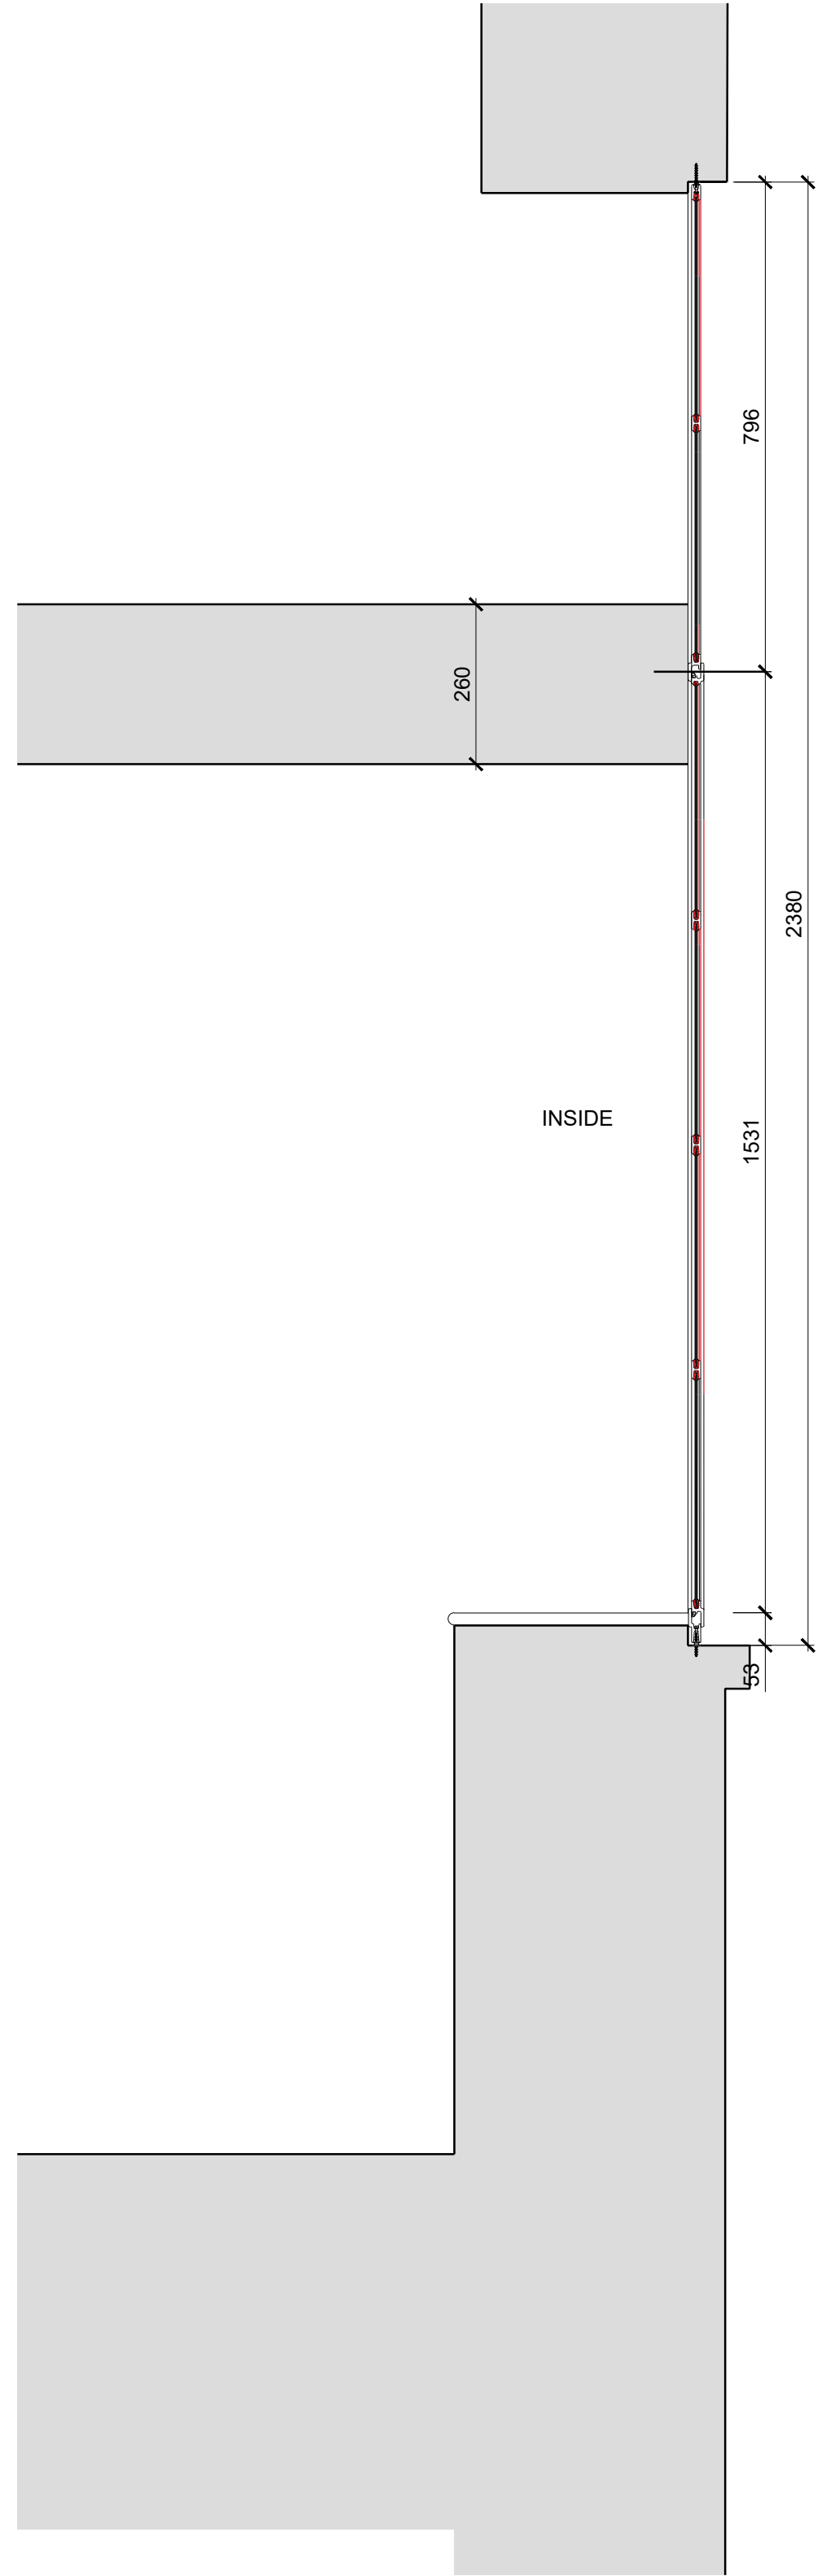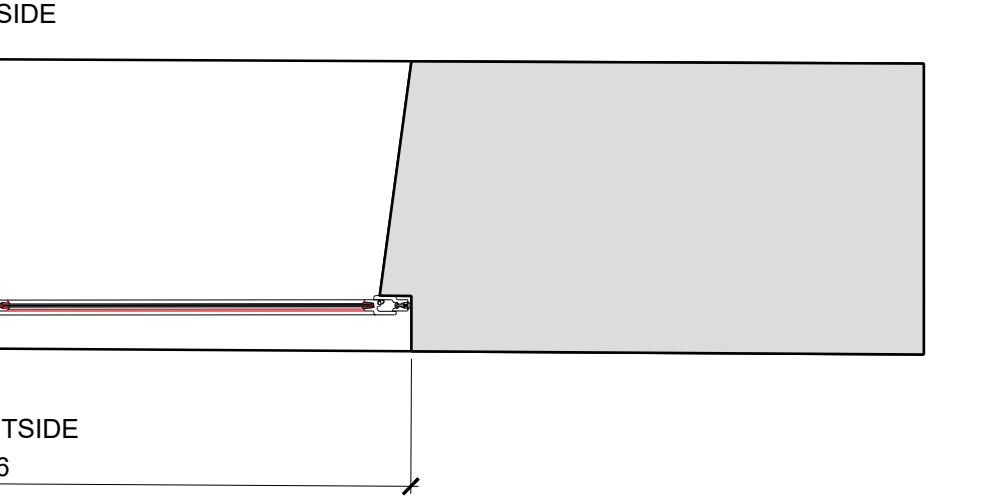


FF - EW1-2 Window Section
1:10

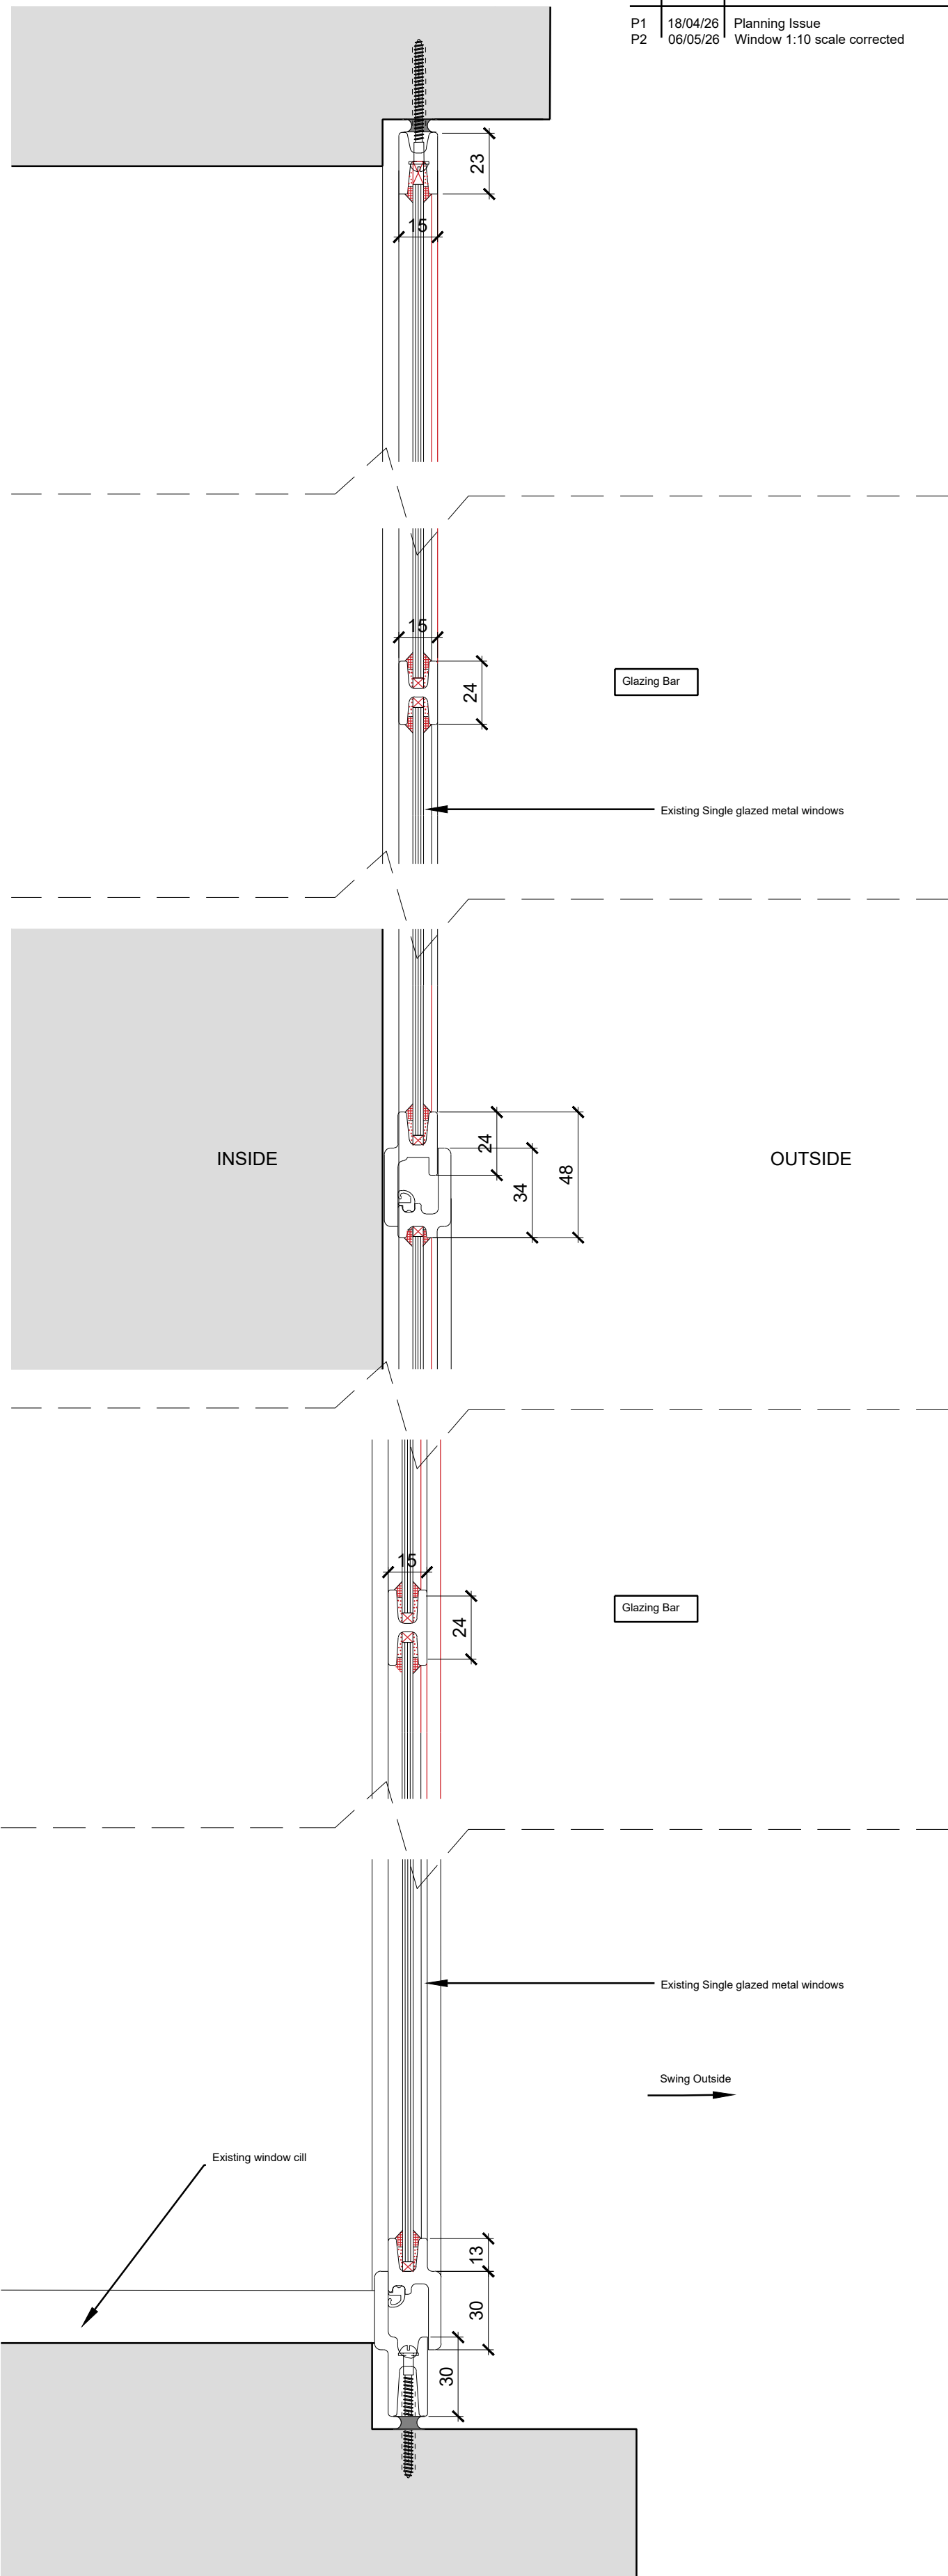

FF - EW1-2 Window Detail
1:2

DO NOT SCALE THIS DRAWING OR INTERROGATE AUTOCAD DRAWING FILE CONTRACTORS WILL BE HELD RESPONSIBLE FOR TAKING AND CHECKING ALL CRITICAL DIMENSIONS ON SITE. © CROWTHER ASSOCIATES ARCHITECTS LLP © - ALL RIGHTS RESERVED					
rev	date	amendment	dm	chkd	
P1	18/04/26	Planning Issue	MH	JJ	
P2	06/05/26	Window 1:10 scale corrected	MH	JJ	

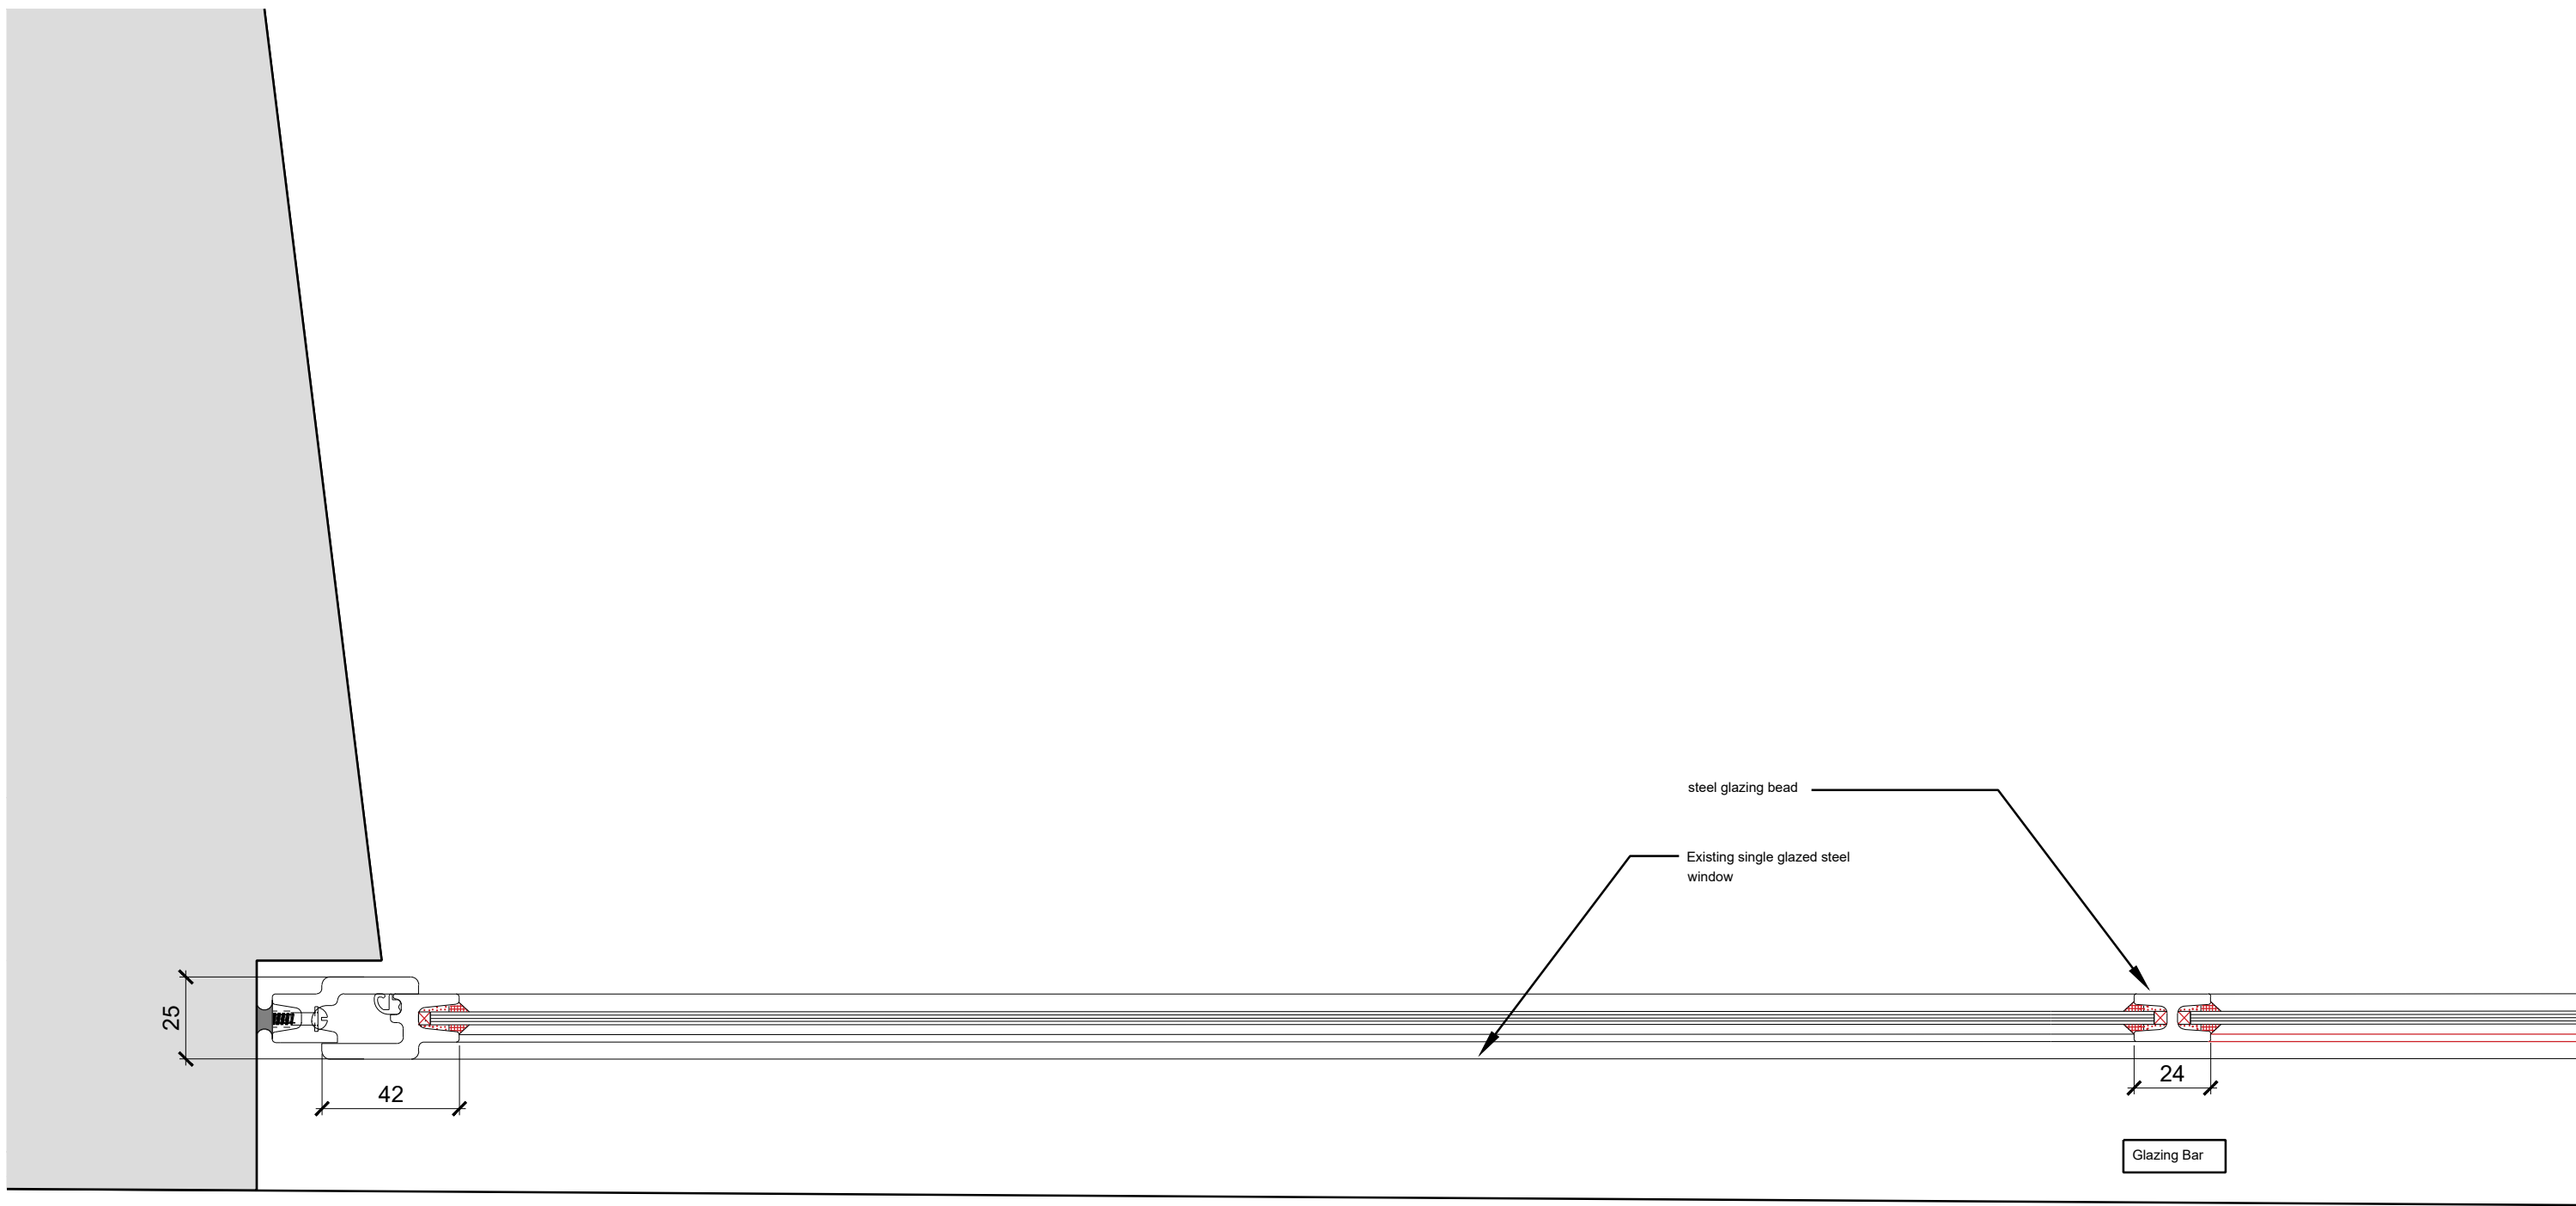

FF - EW1-2 Window Jamb
1:12