REVISIONS:
REV: DATE: BY: RVW:

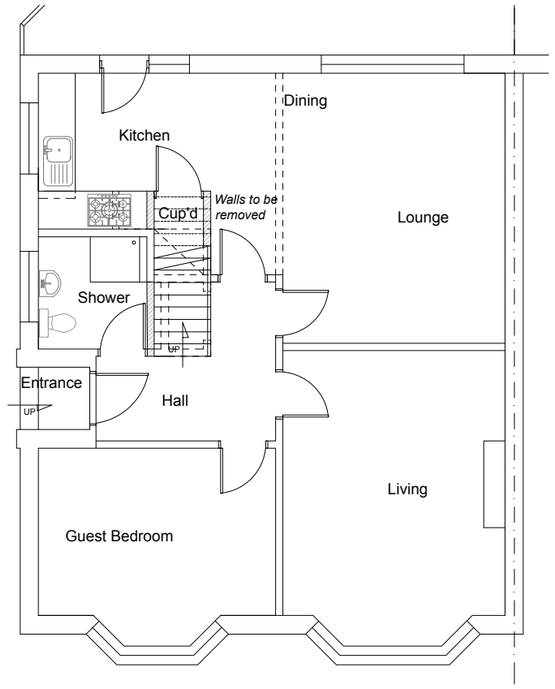

Ground Floor Plan as proposed
Front Dormer

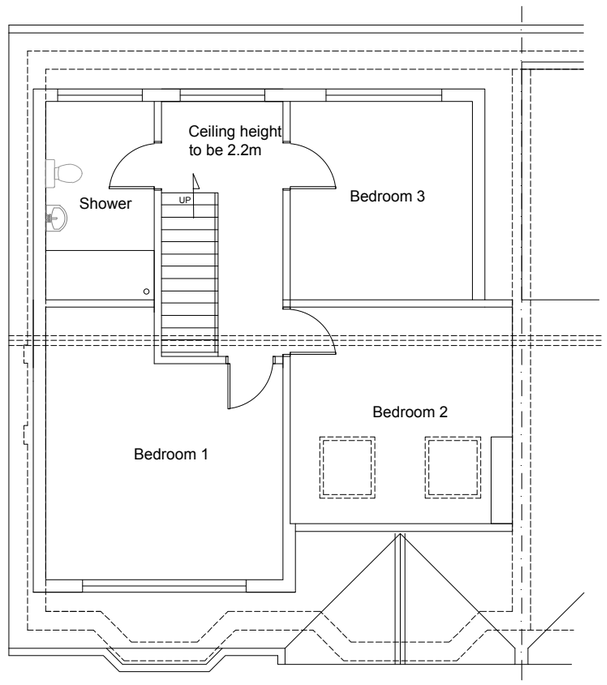

First Floor Plan as proposed
Front Dormer

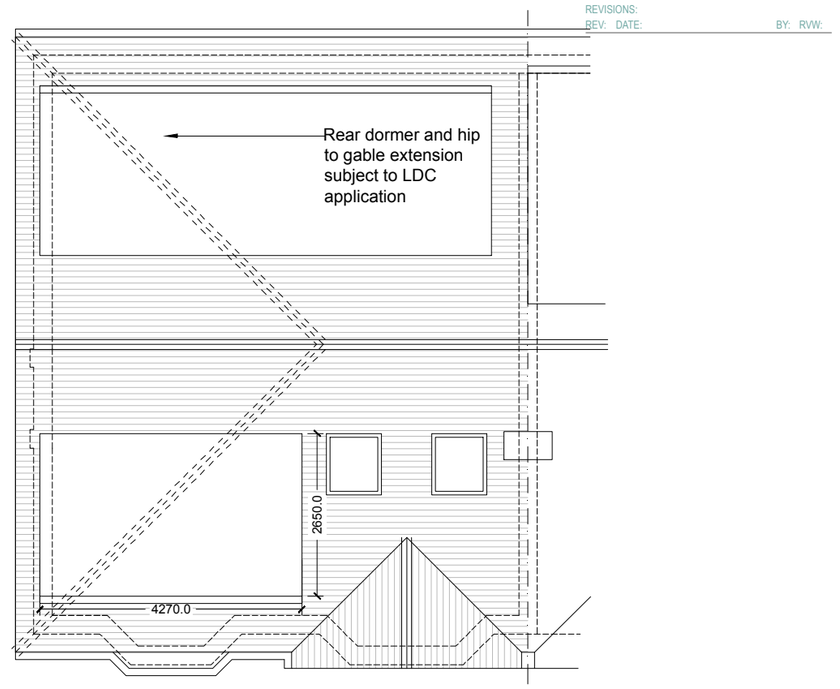

Roof Plan as proposed
Front Dormer



Side (West) Elevation as proposed
Front Dormer

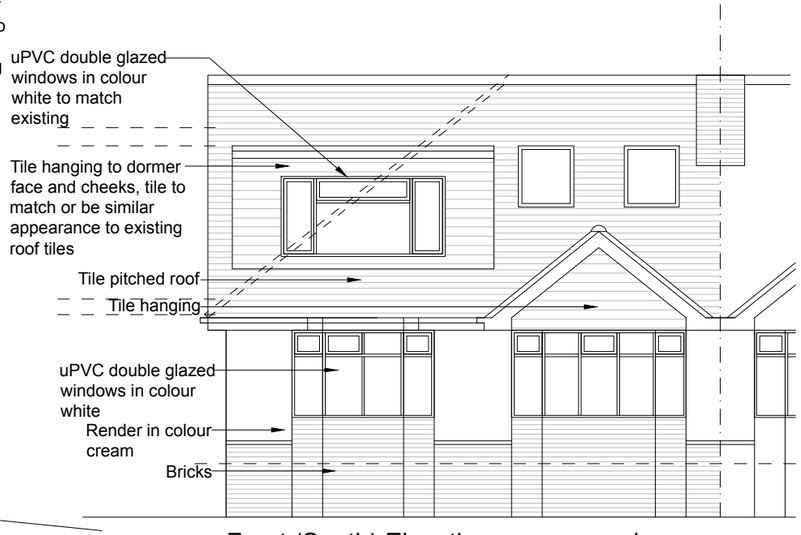

Front (South) Elevation as proposed
Front Dormer

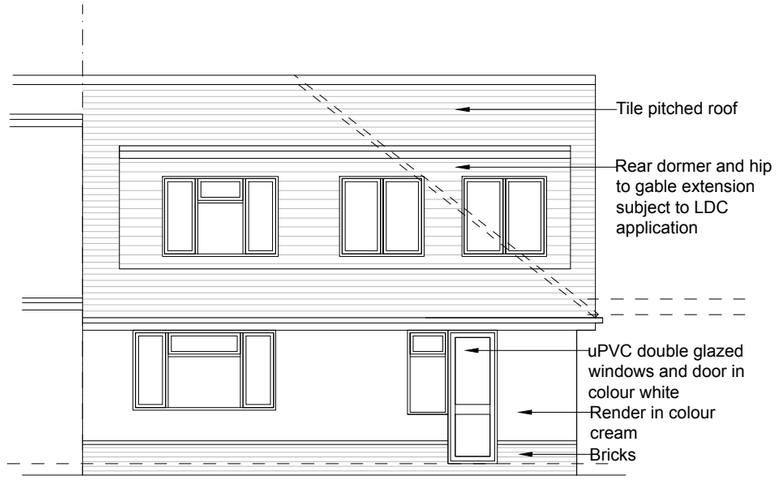

Rear (North) Elevation as proposed
Front Dormer

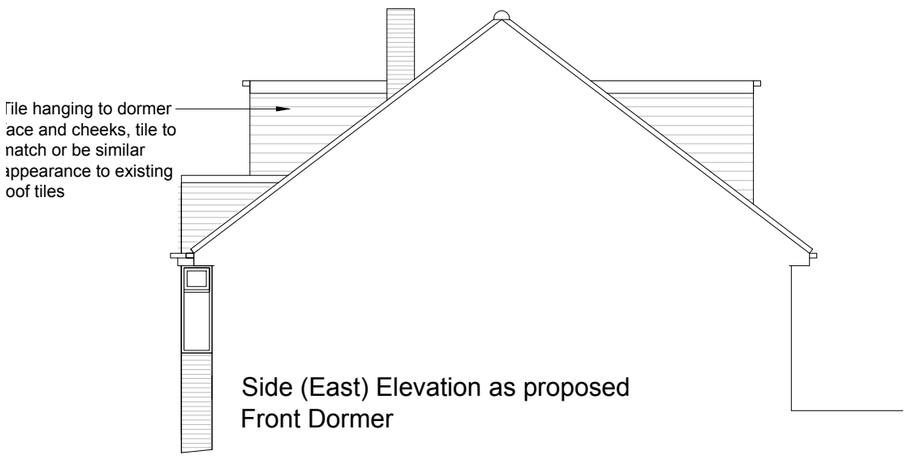

Side (East) Elevation as proposed
Front Dormer



Scale 1:100

0 1 5m 10m

Wang Dao Architecture

Mocatta House
Trafalgar Square
Brighton, BN1 4DU
United Kingdom

T +44 (0)1273 443845
E info@wangdaoarch.com
W www.wangdaoarch.com

CLIENT
Mrs Sadie

This drawing is for Planning Permission purpose only.
All dimensions to be confirmed on site.

© This drawing is the sole copyright of Wang Dao Architecture Ltd.

Any discrepancies between this drawing & other information shall be reported to the Architect.
MODIFICATIONS to be made solely on ORIGINAL MAGNETIC MEDIA.

PROJECT
108 Downside
Shoreham
BN436HW

TITLE
Front Dormer
As proposed

STATUS
Planning

DATE
July 2022

SCALE @ A3
1:100

DRAWN BY
Edward

REVIEWED BY

DRAWING NUMBER
2220 PL 13

CTB file:
XREF'S:
LTscale: