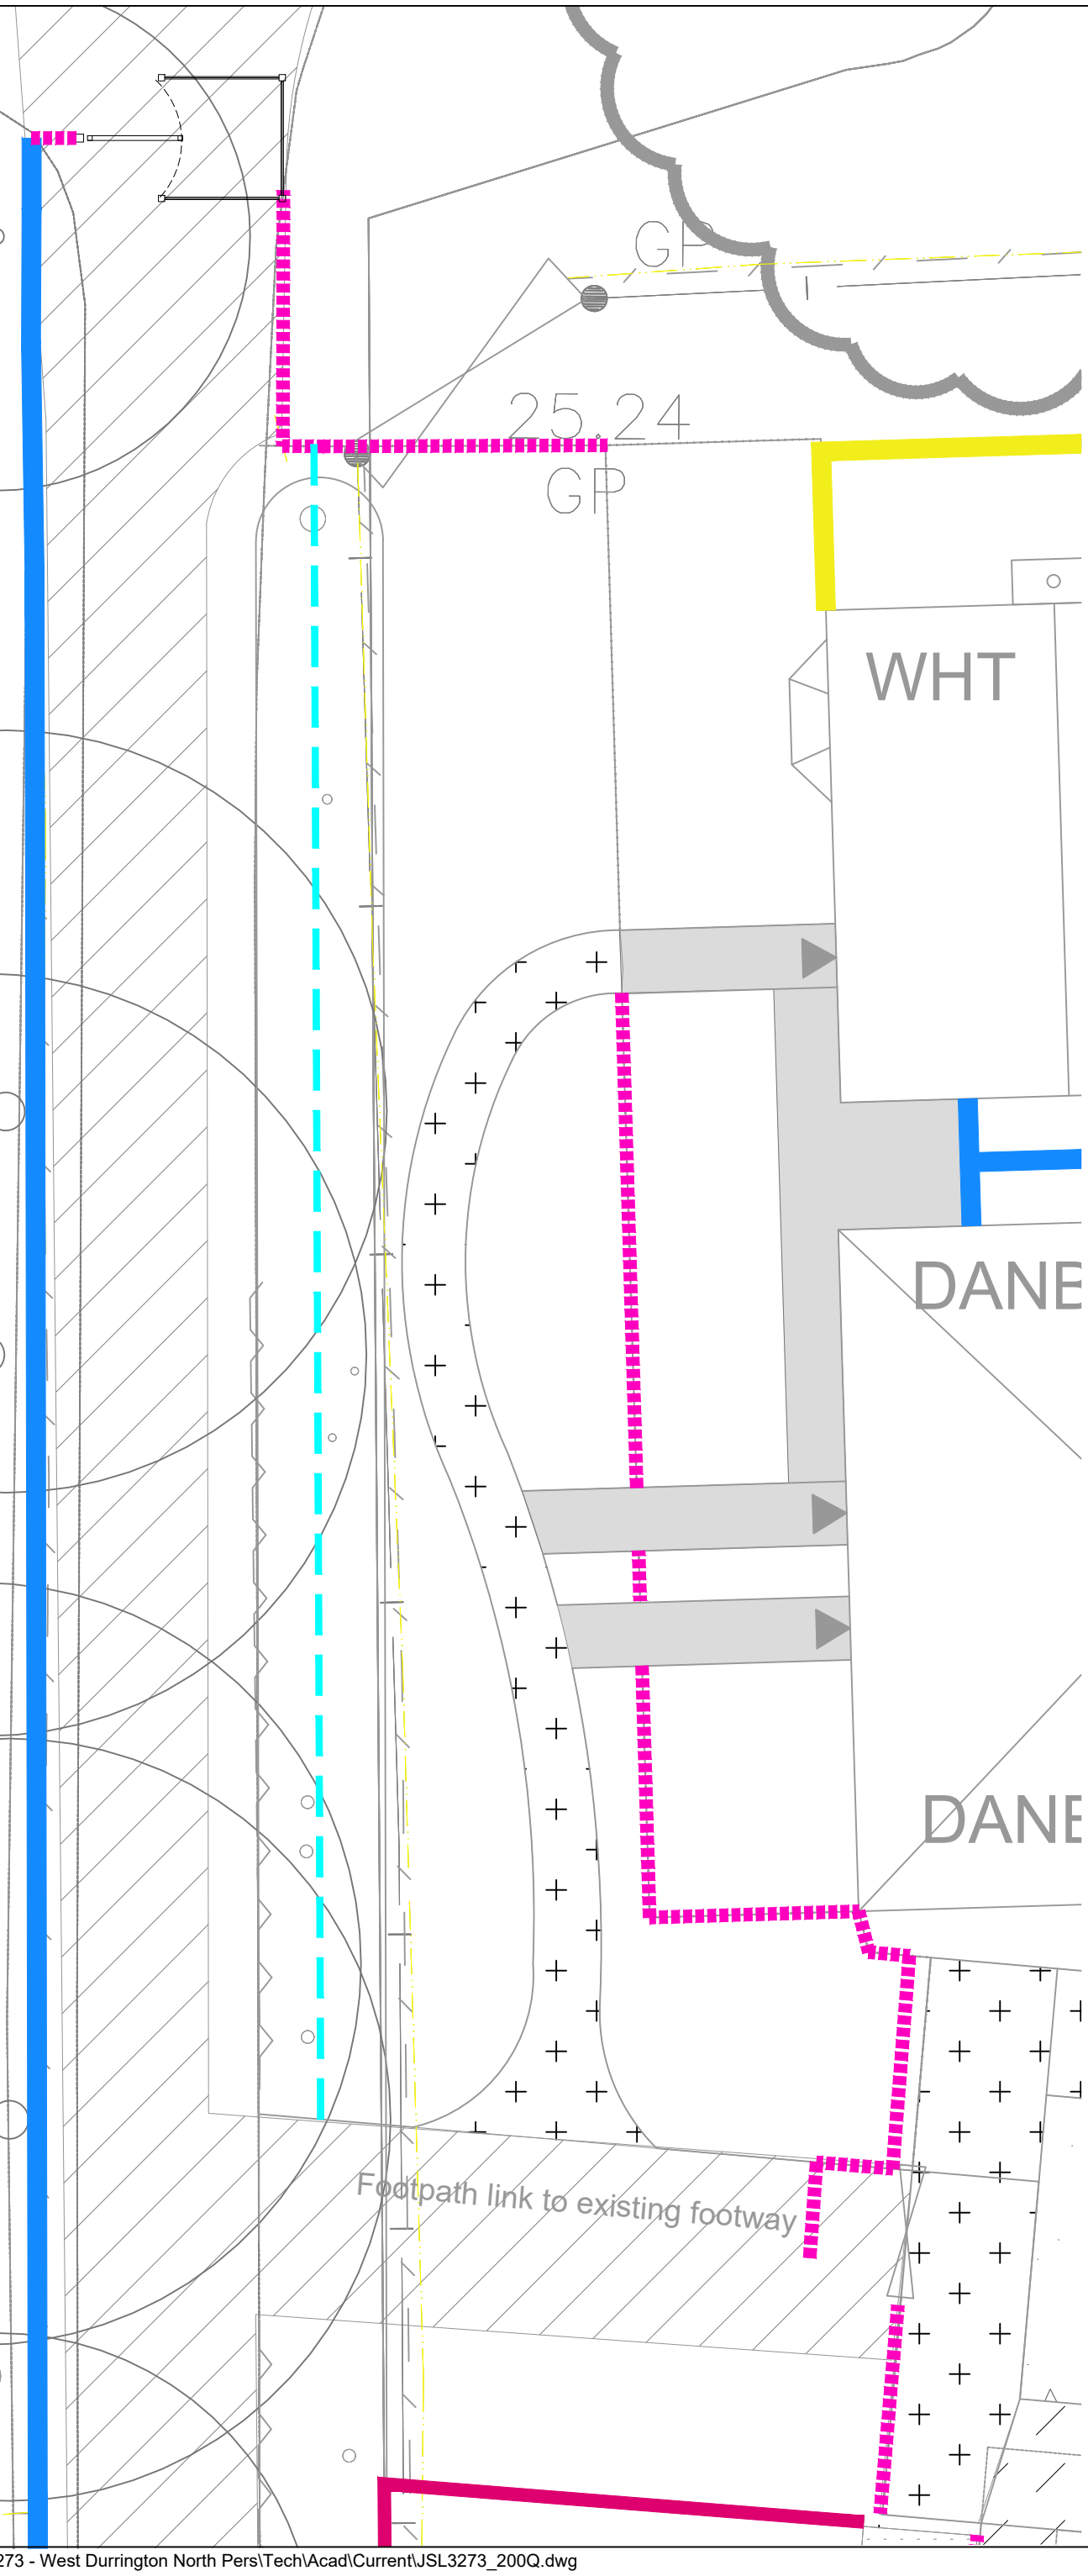


© 2020 RPS Group

Notes

1. This drawing has been prepared in accordance with the scope of RPS's appointment with its client and is subject to the terms and conditions of that appointment. RPS accepts no liability for any use of this document other than by its client and only for the purposes for which it was prepared and provided.
2. If received electronically it is the recipients responsibility to print to correct scale. Only written dimensions should be used.
3. Where applicable Ordnance Survey (c) Crown Copyright 2020
   All rights reserved. Licence number 0100031673

KEY

HARD LANDSCAPE

- FOOTPATH SURFACING — Tarmac
- FOOTPATH SURFACE — Compact Limestone dust surface dressing
- PEDESTRIAN PAVING — Concrete slab paving, 'Buff'
- CLOSE BOARD FENCE — 1.8m high
- ESTATE STYLE RAILINGS - 5 BAR — 1200mm high, colour 'black'
- LOW BRICK WALL WITH TIMBER CLOSE BOARD PANEL INFILLS between 2.0m centre brick piers. Overall height 1.8m high. Brick type to match adjacent houses
- TIMBER POST AND WIRE - 1.2m high
- TIMBER CHESTNUT CLEFT FENCE 1.2m high - 3 rail

N

Rev	Description	By	CB	Date
A	PROW furniture amends	MW	DC	08/09/2023

MAKING COMPLEX EASY

Lakesbury House, Hiltingbury Road, Chandlers Ford, Hampshire SO53 5SS
T: 02380 810 440 **E:** rpsso@rpsgroup.com

Client: Persimmon Homes Thames Valley

Project: West Durrington Northern Sector

Title: PRoW Treatment

Status	Drawn By	PM/Checked by
Planning	SH	MW

Job Ref	Scale @ A3	Date Created
JSL3273	1:100	Sept 23

RPS Drawing / Figure Number: 212

Rev: A

rpsgroup.com

273 - West Durrington North Pers\Tech\Acad\Current\JSL3273_200Q.dwg