
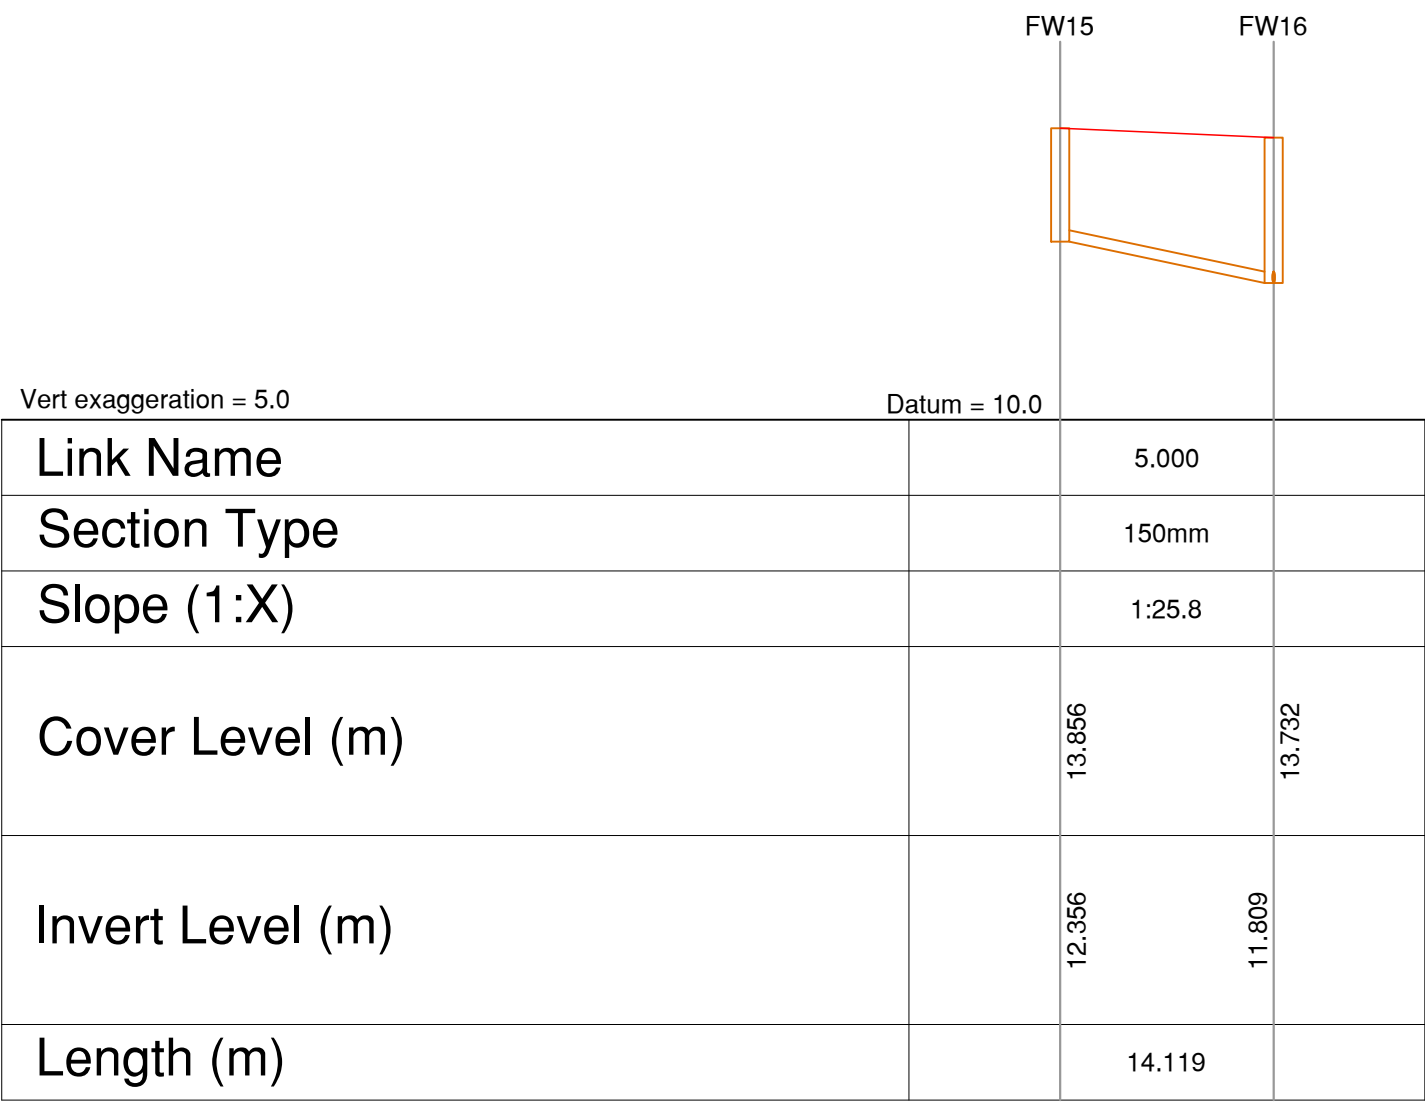


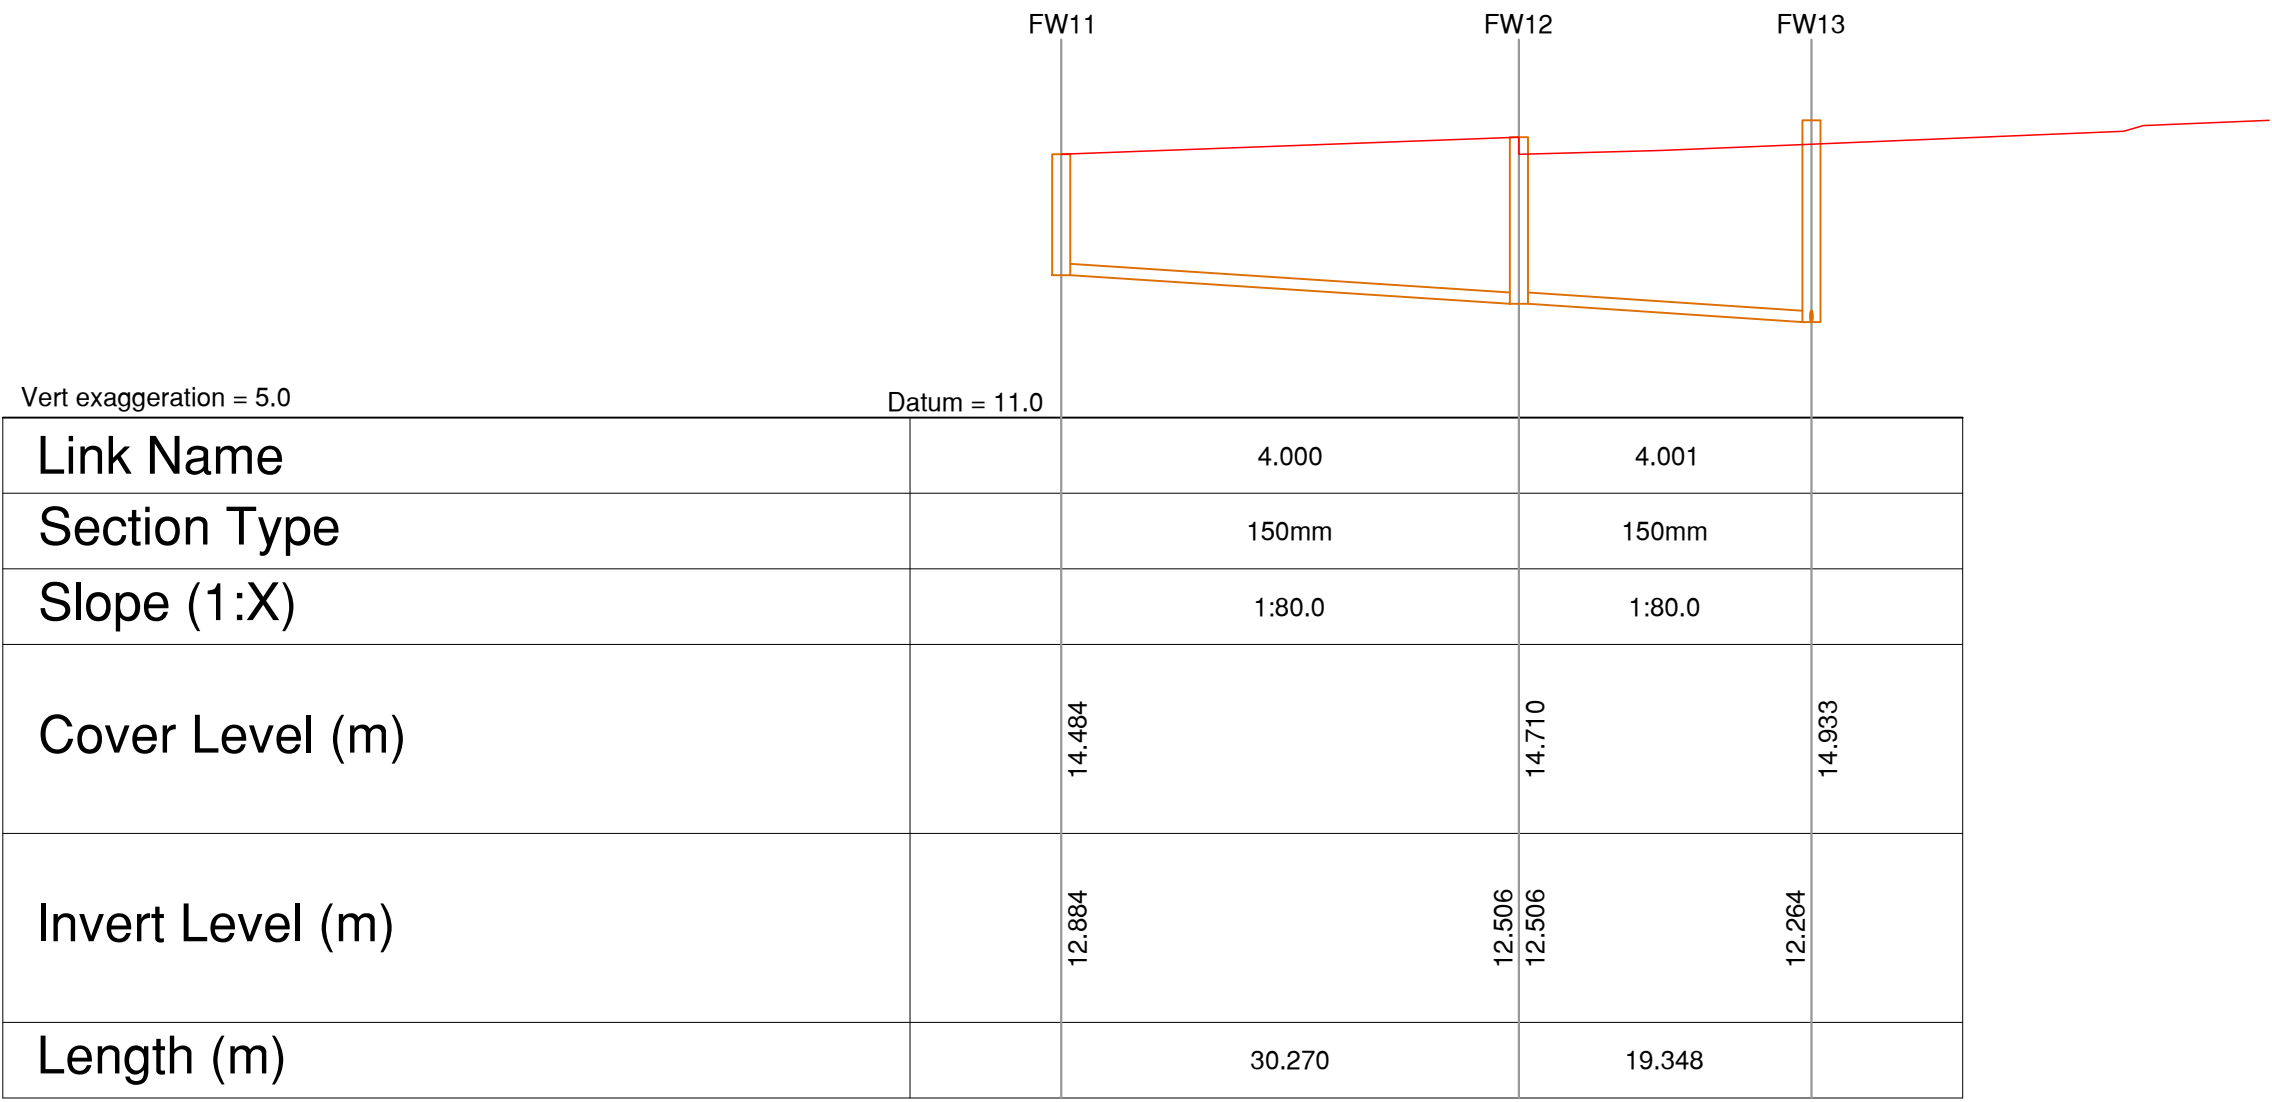

Notes

1.

Do not scale from this drawing. All dimensions shown are in metres unless noted otherwise.

2.

This drawing has been based upon topographical survey information produced by both Brunel Surveys Ltd and Milton Keynes Surveys Ltd and Milestone Transport Planning cannot be held responsible for any discrepancies which may arise because of it.

Notes

Proposed Ground Profile

Surface Water Sewer
Pipes with less than 375Ø - Vitrified Clay
Pipes with 375Ø and above - Concrete

Foul Water Sewer
Pipes with less than 375Ø - Vitrified Clay
Pipes with 375Ø and above - Concrete

TENDER

Ordinance Survey Licence number: 100057360

Drawing Revisions

Rev:	Drm:	Date:	Details:	Chk:	App:
P01	LP	29-08-2025	First issue	BM	LP
P02	JB	30/09/2025	Issued for tender	LP	BM

Client

Persimmon Homes
Thames Valley

Project

West Sompting, West Sussex

Title

Phase 2 Foul Water
Drainage Long Sections
Sheet 2 of 2

MILESTONE

TRANSPORT PLANNING

7 Ancells Court, Rye Close, Fleet, Hampshire, GU51 2UY
Tel: 01483 397888

Gateshead IBC, Mulgrave Terrace, Gateshead, NE8 1AN
Tel: 0191 338 7220

3 Wharfedale Street, Spaces The Mailbox Level 1, Birmingham, B1 1RD
Tel: 0121 661 9881

web: www.milestonetp.co.uk

Scale

1:500 @ A1

Revision

P02

Drawing Number

611-0516