

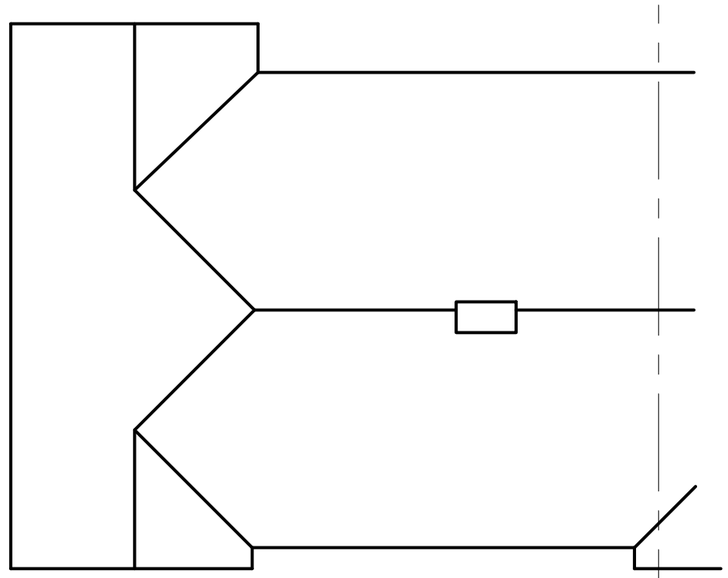


ROOF PLAN

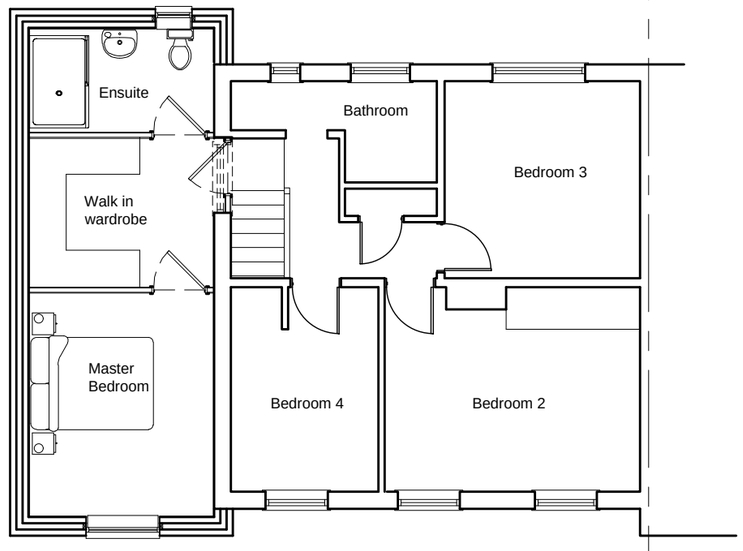

FIRST FLOOR PLAN

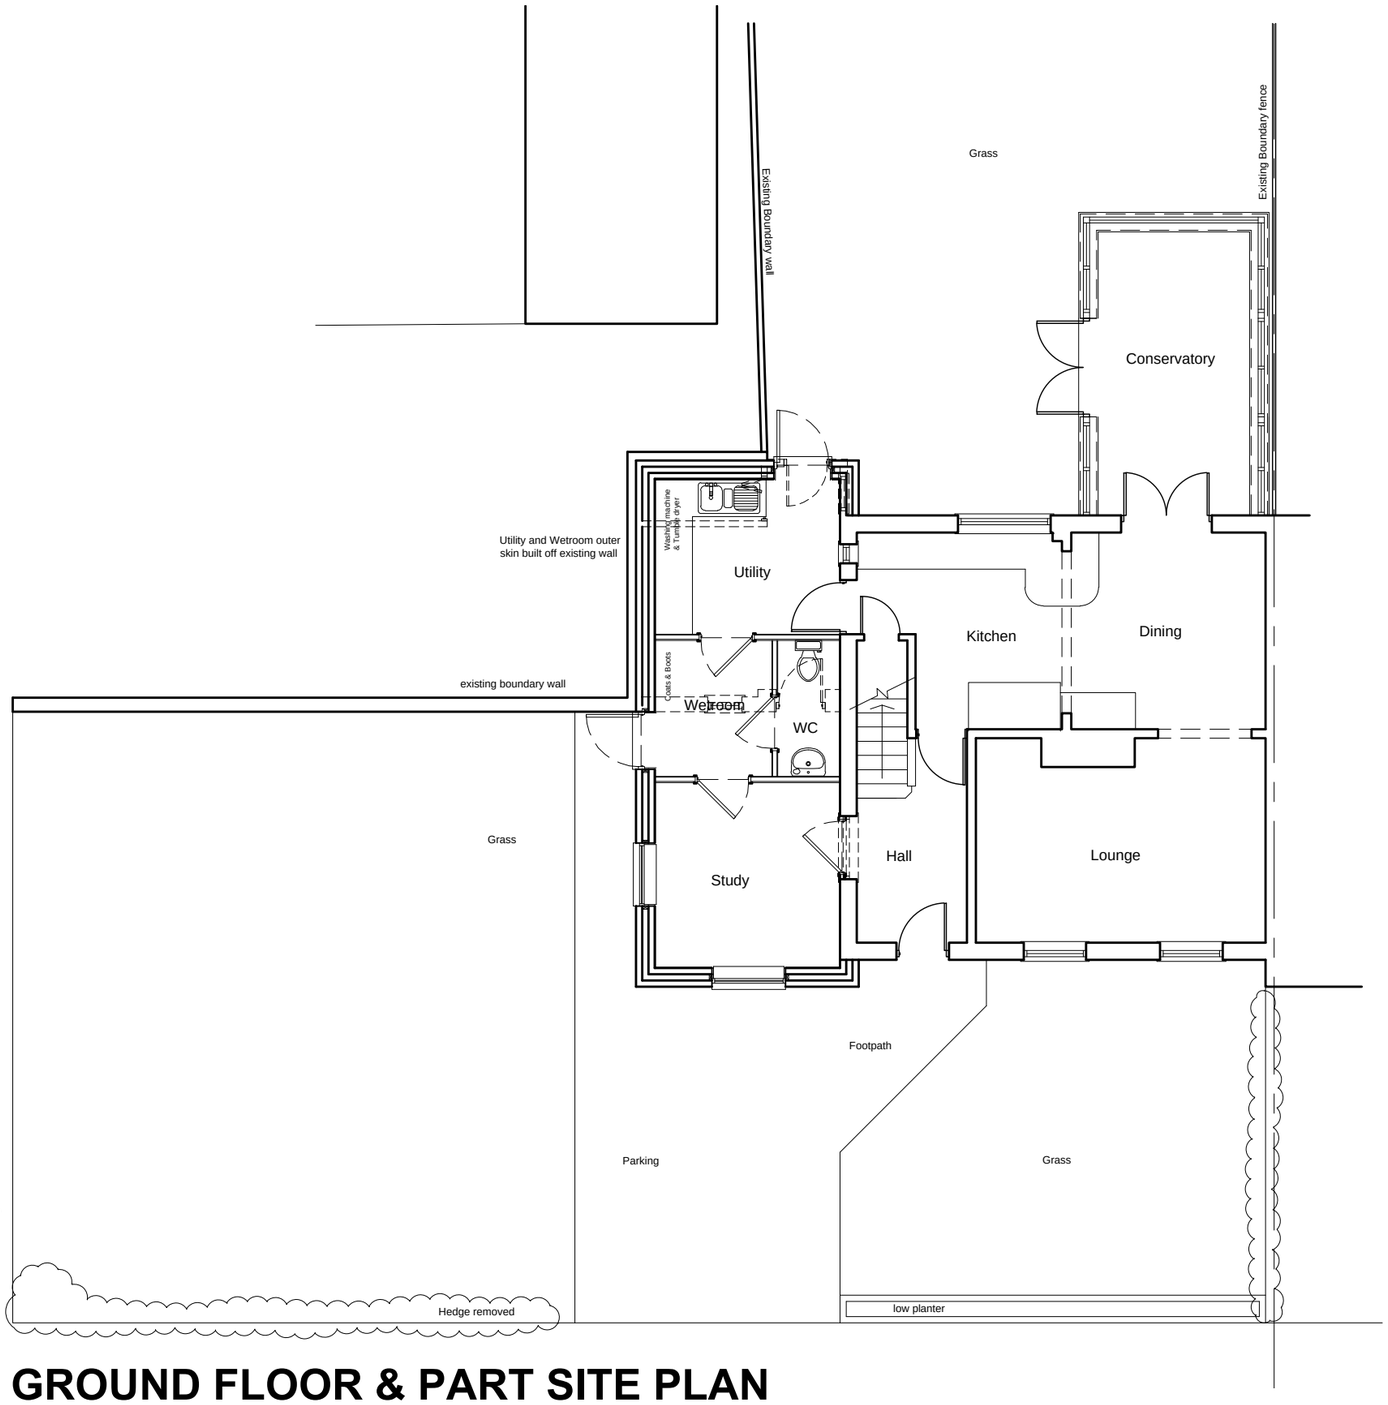

GROUND FLOOR & PART SITE PLAN

1:100 Scale Bar (Metres)

0 1 2 3 4 5 10 15

Rev	By	Date	Note
B	L.O.	21/04/2021	Garage removed from application
A	L.O.	08/03/2021	updated at Planners request
~	L.O.	18/12/2020	Planning

Client: Mr J. Brown

Job: No.1 Tristam Close
Sompting, Lancing,
West Sussex. BN15 0BQ

Drawing: Proposed Extension and Alterations
Proposed Plans

Date: December 2020 Scale: 1:100 at A3

Drawn By: L.O. Dwg. No.: 011120/SL-030 B

Cube17 Limited, 19 Parkfield Avenue, Bognor Regis, West Sussex. PO21 3BW. Tel. - 07747 771013 - email. info@cube17.co.uk

cube17