
PROPOSED LOFT CONVERSION TO 14 MELROSE PLACE WORTHING

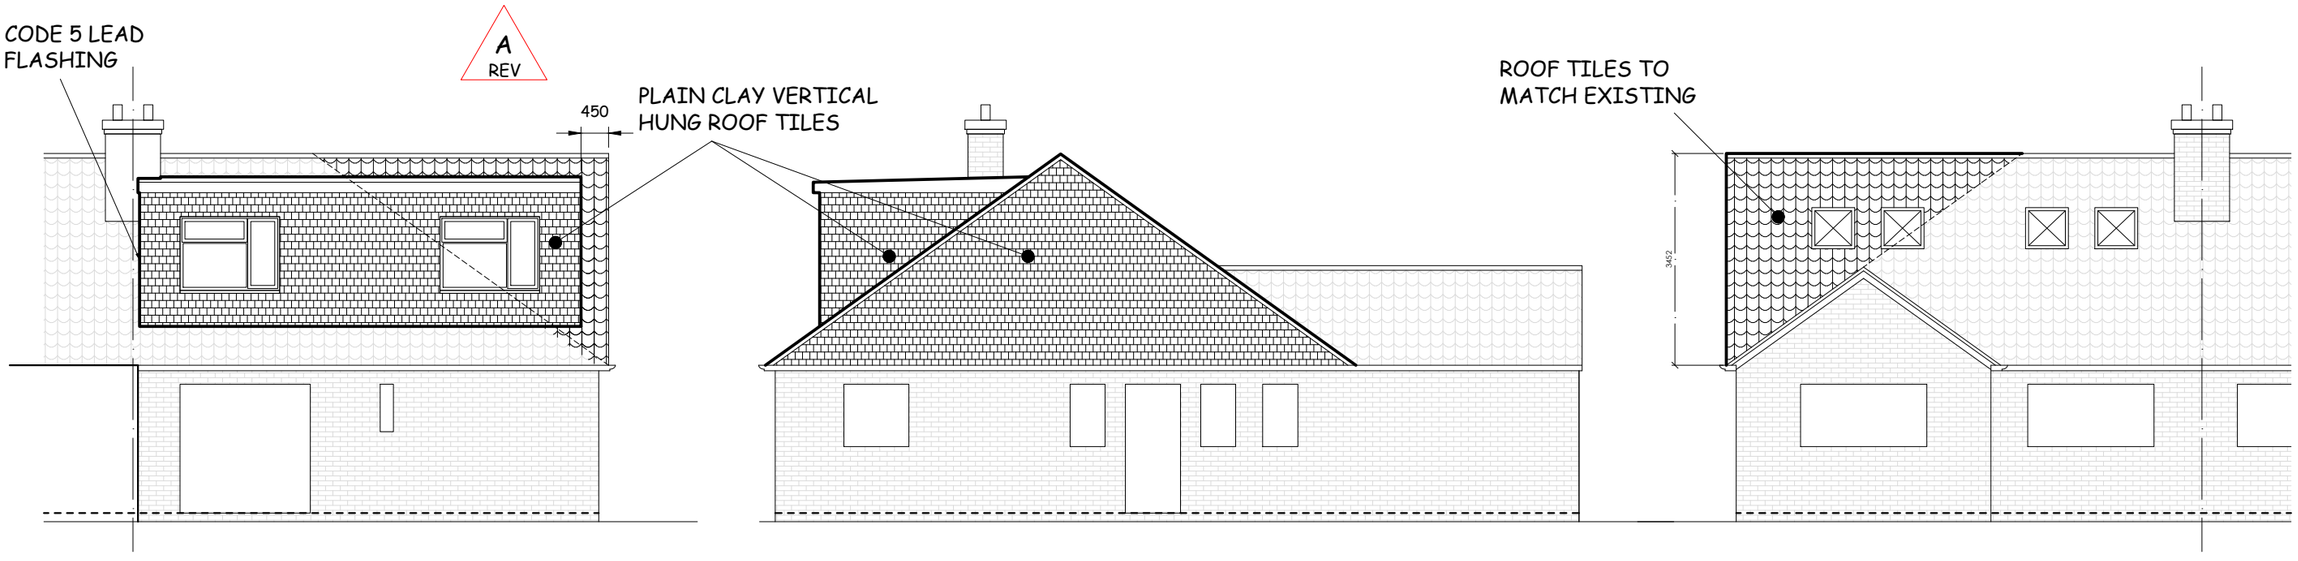

SOUTH ELEVATION

SCALE 1:100


0 1 2 3 4 5 10

EAST ELEVATION

SCALE 1:100

NORTH ELEVATION

SCALE 1:100

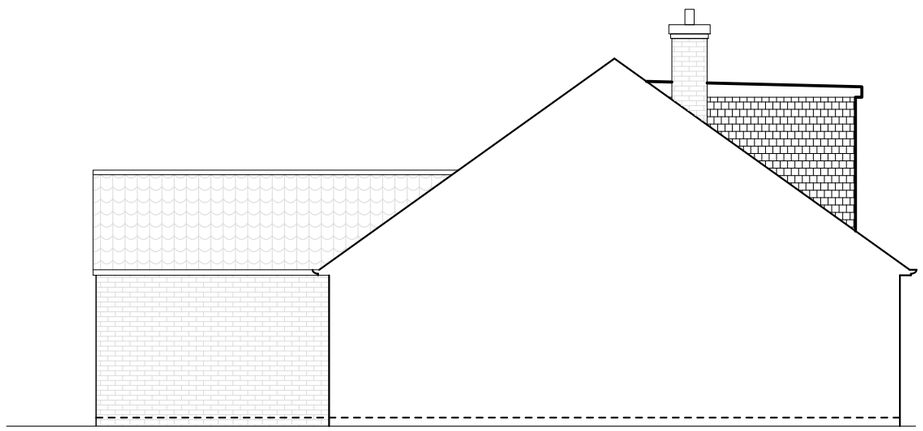

WEST ELEVATION

SCALE 1:100

A	20/08/2025	DORMER REVISED TO PLANNING REQUIREMENTS
0	30/04/2025	ORIGINAL ISSUE

PROPOSED ELEVATIONS

MR & MRS WHITE
14 MELROSE CLOSE
WORTHING
WEST SUSSEX
BN13 1NY

Valley Architectural Services
33 Hillview Road, Findon Valley, Worthing
West Sussex, BN140BX

DRAWN	Job No.	DRG No.	REV	DATE
S.G.L.	23067	103	A	APR 2025

SCALE 1:100 @ A3 FOR PLANNING