

PROPOSED LOFT CONVERSION TO 14 MELROSE PLACE WORTHING

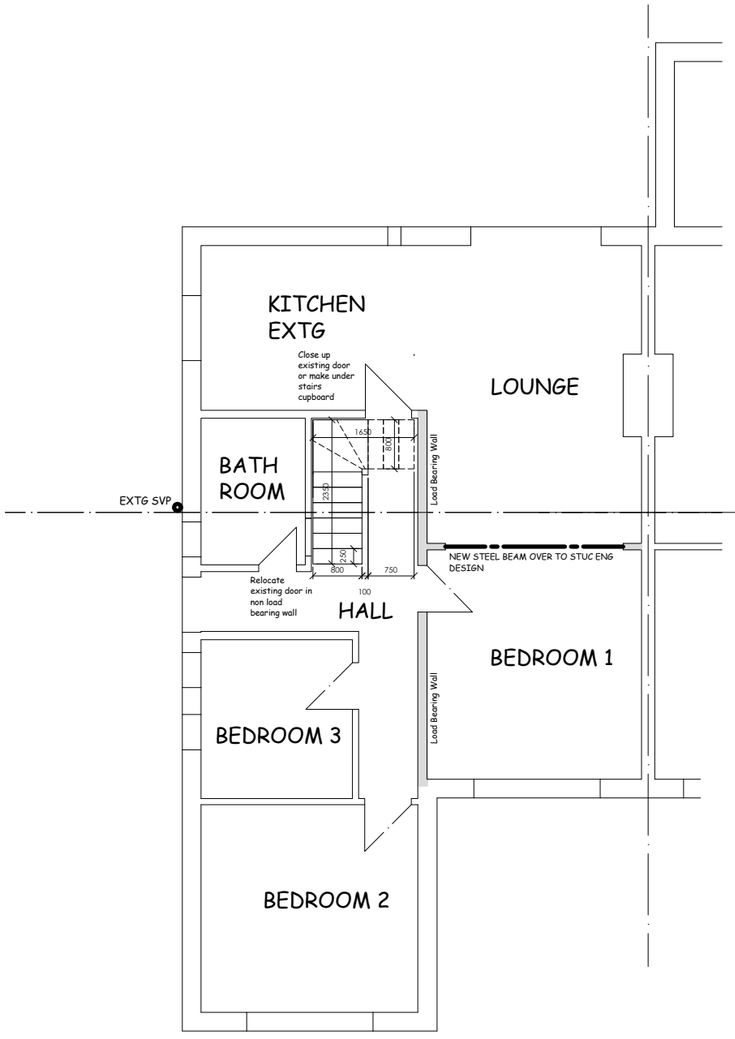

GROUND FLOOR PLAN PROPOSED


SCALE 1:100

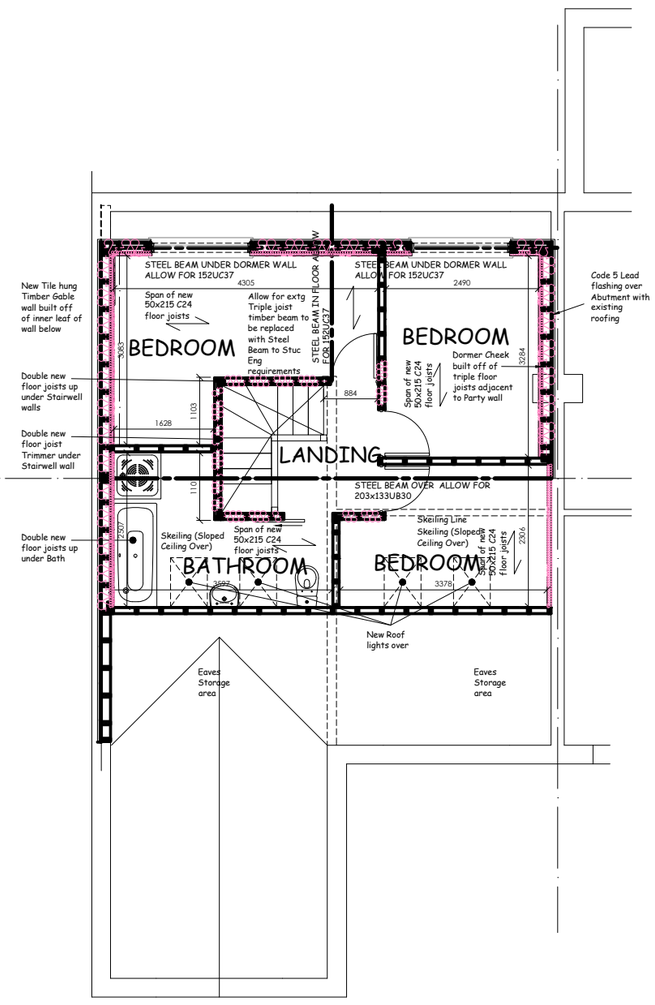

FIRST FLOOR PLAN PROPOSED

SCALE 1:100

0 1 2 3 4 5

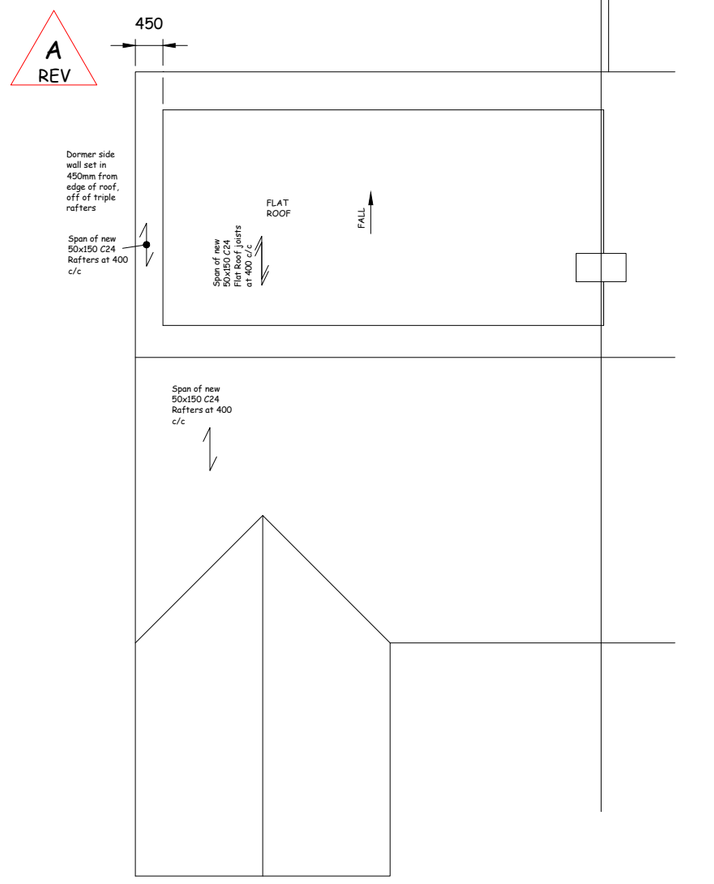

ROOF PLAN PROPOSED

SCALE 1:100

0 1 2 3 4 5

B	20/08/2025	DORMER REVISED TO PLANNING REQUIREMENTS
A	07/05/2025	Structural sizes added
0	30/04/2025	ORIGINAL ISSUE

PROPOSED FLOOR PLANS

MR & MRS WHITE
14 MELROSE CLOSE
WORTHING
WEST SUSSEX
BN13 1NY

Valley Architectural Services
33 Hillview Road, Findon Valley, Worthing
West Sussex, BN140BX

DRAWN	Job No.	DRG No.	REV	DATE
S.G.L.	23067	104	B	APR 2025

SCALE 1:100 @ A3 FOR PLANNING