Existing Elevations

1:50@A1 ; 1:100@A3

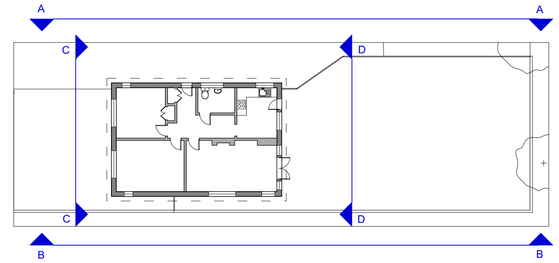

KEY PLAN
1:200@A1

Elevation AA - East Facing

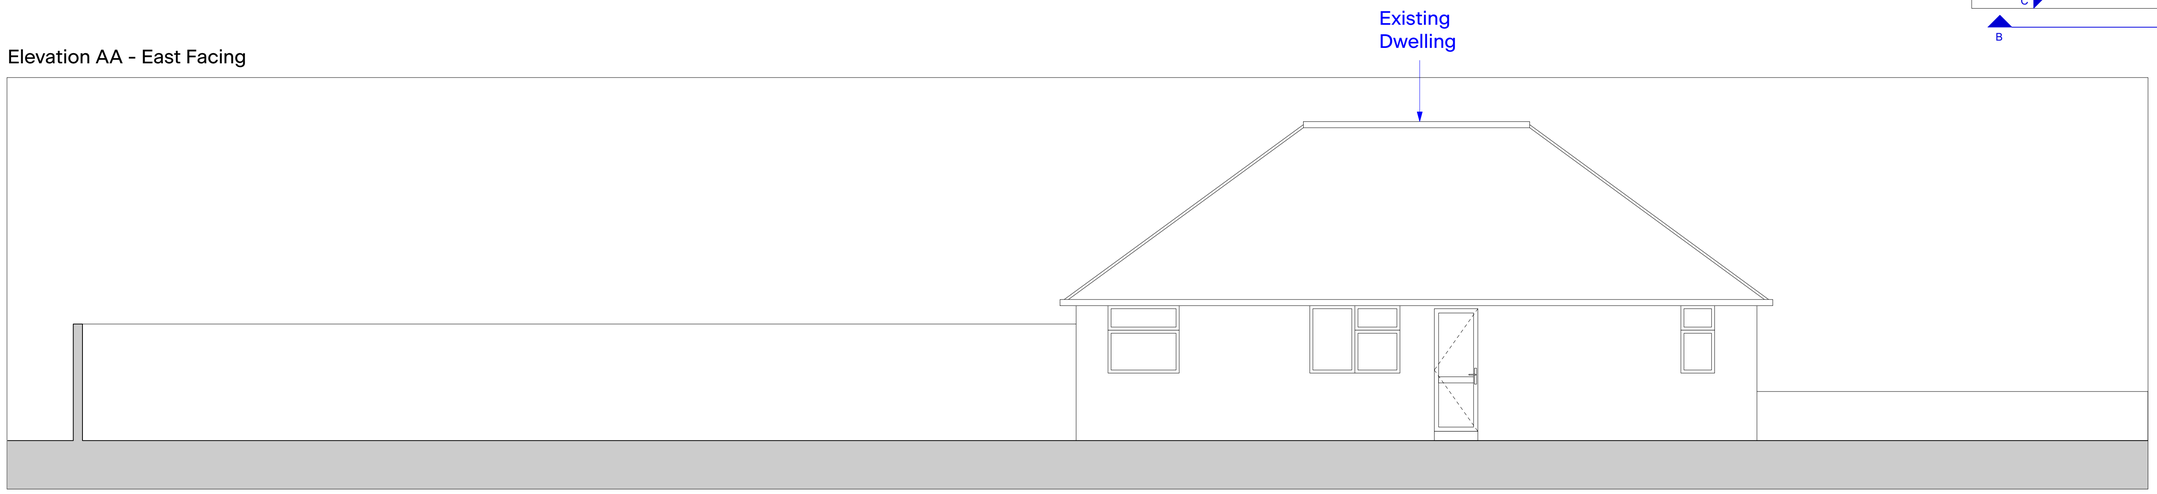

Elevation BB - West Facing

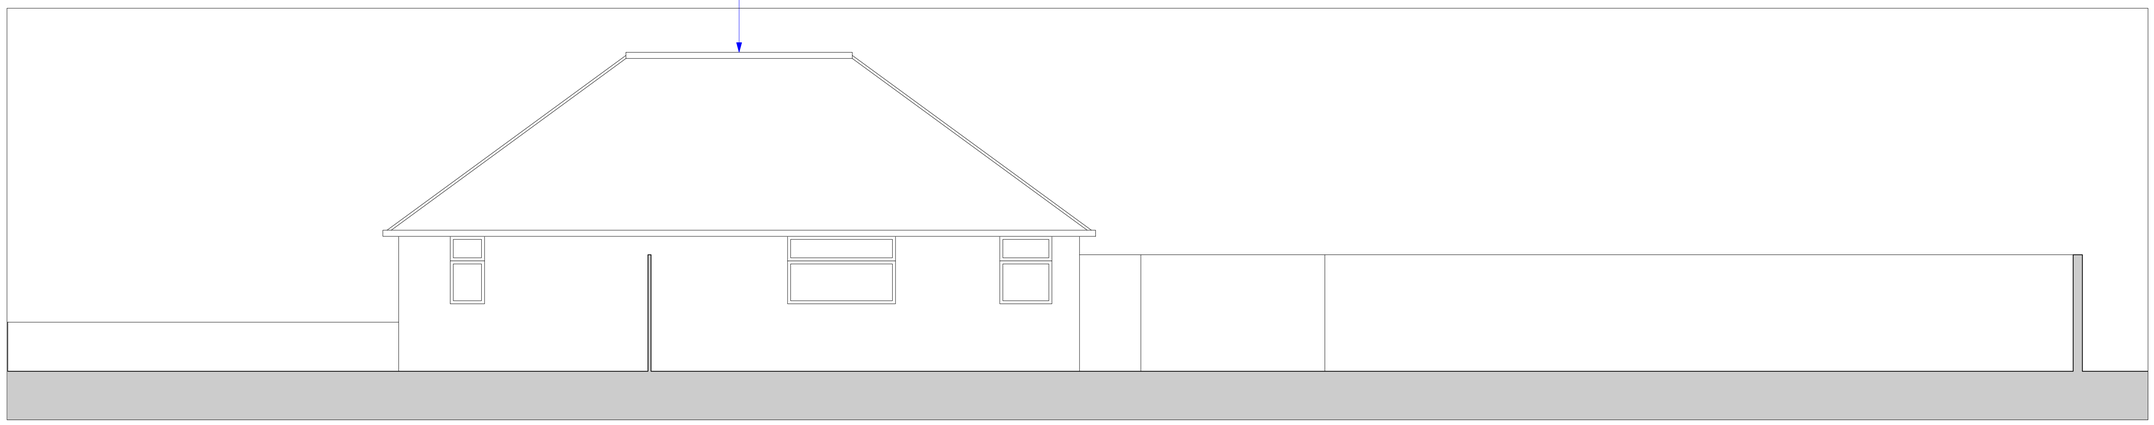

Elevation CC - Front Elevation

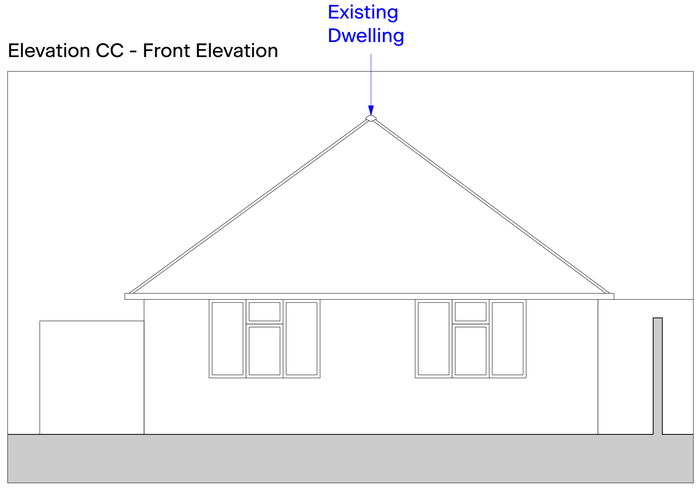

Elevation DD - Rear Elevation

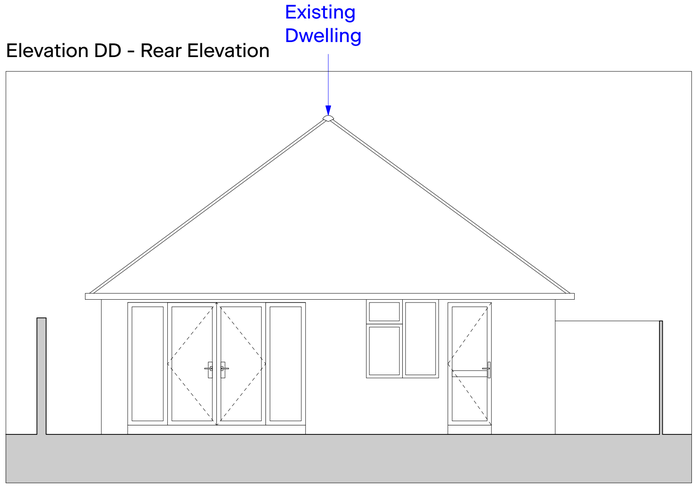

0 1 2 5

EXISTING

Revision:

A	21/01/2024	Issued for Information

Carrie Coningsby ARB

Email: carrieconingsby@hotmail.co.uk

Tel: +44(0)7828099075

Client: Alex & Sahar Marlow

Date Created: 21/01/2024

Project: 69 Meadway Garden Room

Drawing Title: Existing Elevations

Scale: 1:50@A1 ; 1:100@A3

Revision Date: 21/01/2024

Drawing No: 001_120

Drawn by: CC

Revision: A

THIS DRAWING IS COPYRIGHT OF CARRIE CONINGSBY NOT TO BE USED FOR ANY OTHER PURPOSE THAN LICENSED BY CARRIE CONINGSBY. DO NOT SCALE OFF THIS DRAWING. ALL DIMENSIONS SHOULD BE CHECKED ON SITE BY CONTRACTOR.