Proposed Ground Floor Plan

1:50@A1 ; 1:100@A3

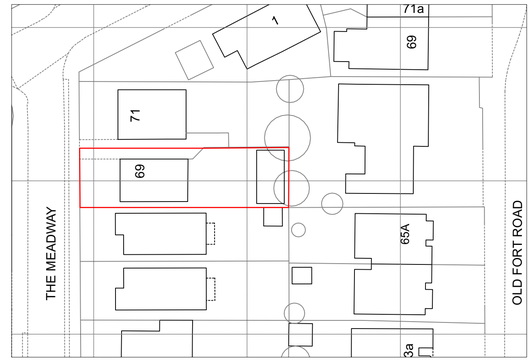

N

KEY PLAN
1:500@A1

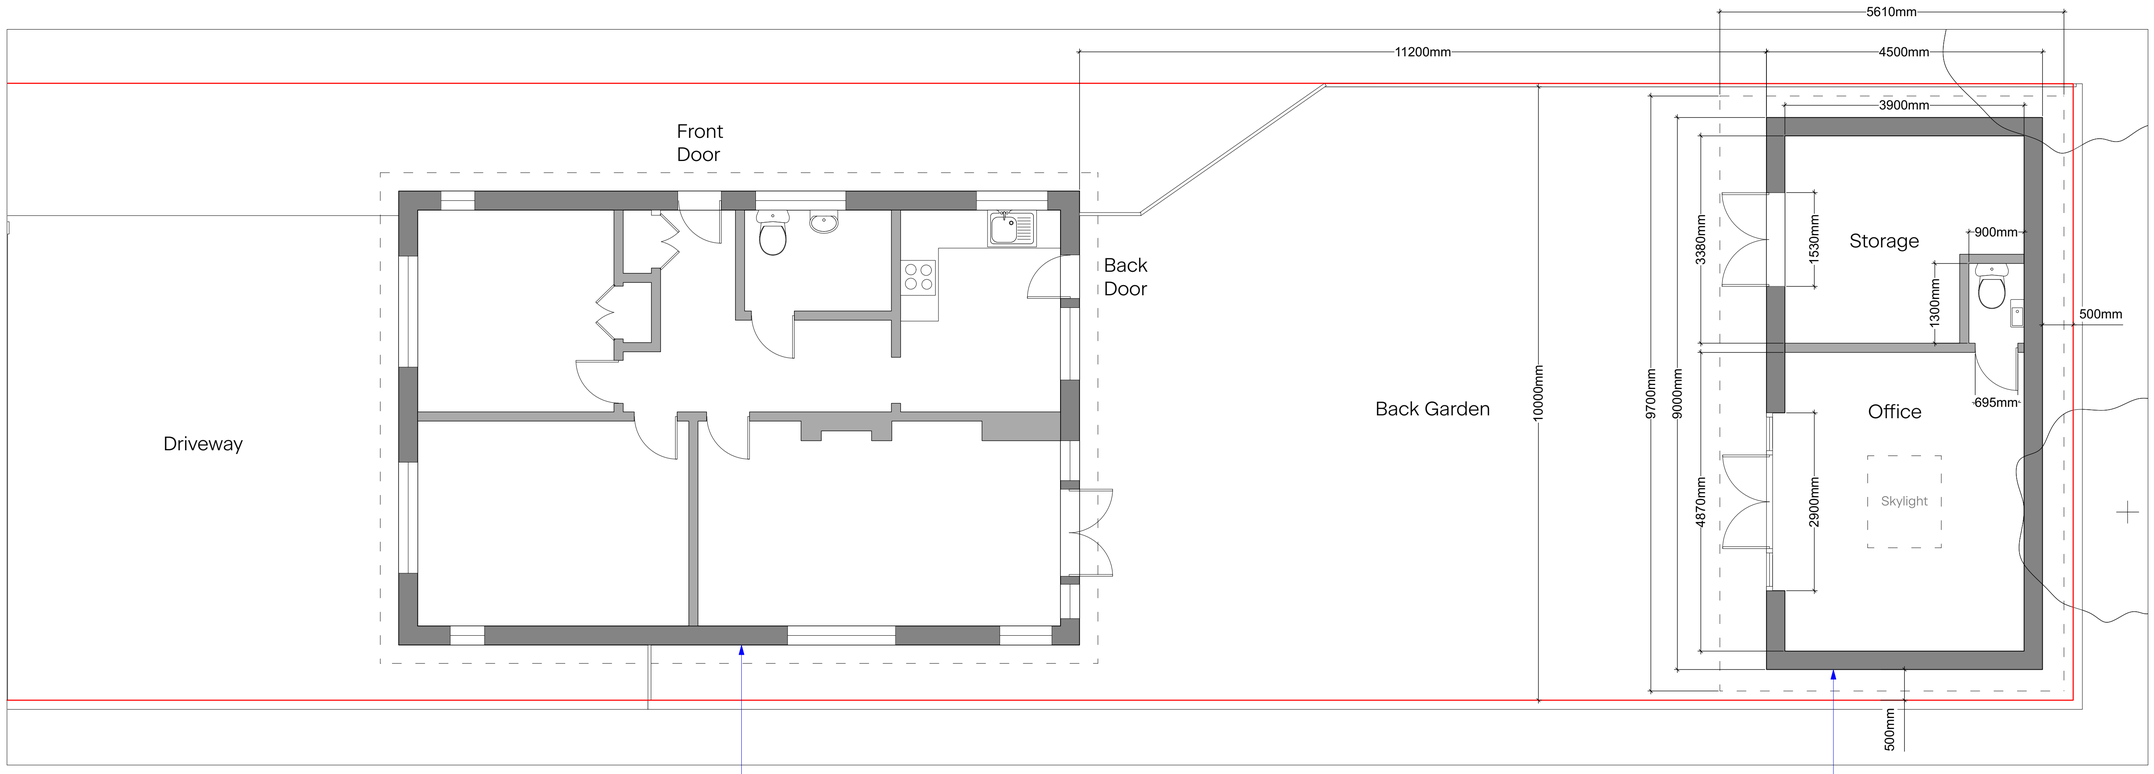

KEY

Site Boundary

0 1 2 5

N

PROPOSED

Revision:

A	21/01/2024	Issued for Information

Carrie Coningsby ARB

Email: carrieconingsby@hotmail.co.uk

Tel: +44(0)7828099075

Client: Alex & Sahar Marlow

Date Created: 21/01/2024

Project: 69 Meadway Garden Room

Drawing Title: Proposed Ground Floor Plan

Scale: 1:50@A1 ; 1:100@A3

Revision Date: 21/01/2024

Drawing No: 001_200

Drawn by: CC

Revision: A

THIS DRAWING IS COPYRIGHT OF CARRIE CONINGSBY NOT TO BE USED FOR ANY OTHER PURPOSE THAN LICENSED BY CARRIE CONINGSBY. DO NOT SCALE OFF THIS DRAWING. ALL DIMENSIONS SHOULD BE CHECKED ON SITE BY CONTRACTOR.