FOR PLANNING PURPOSES

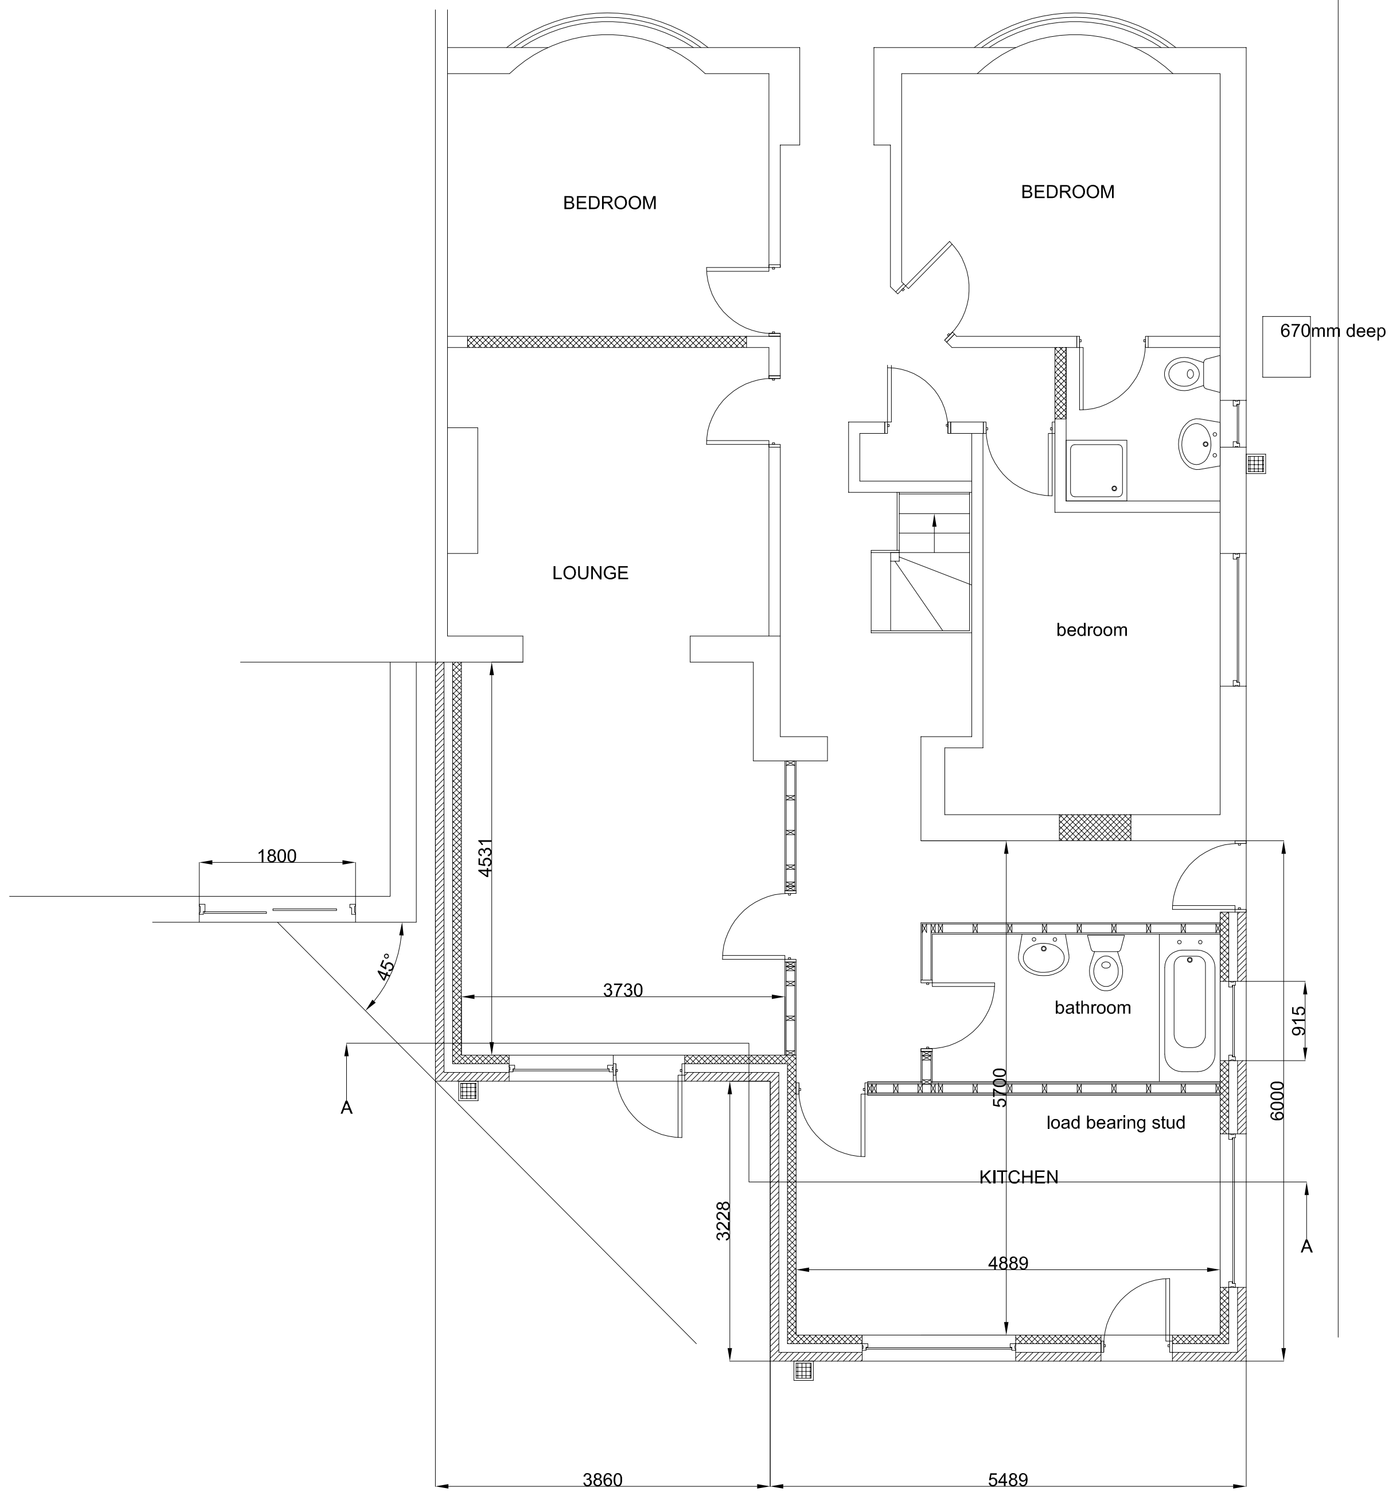

GROUND FLOOR

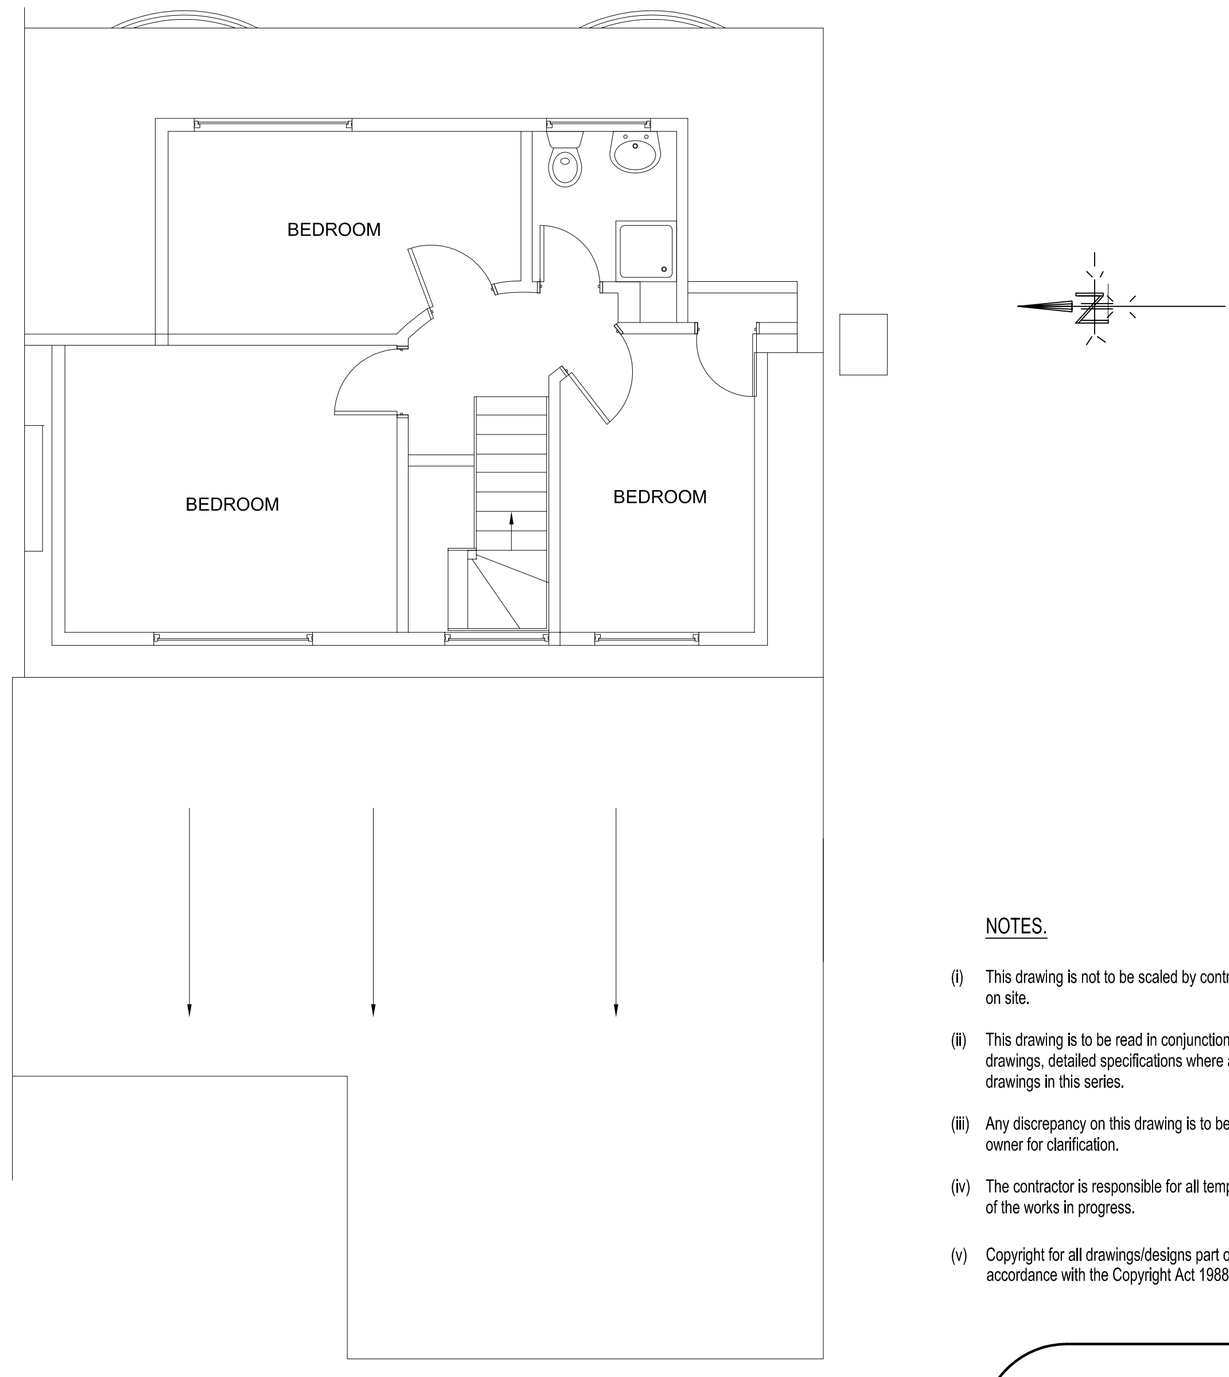

FIRST FLOOR

NOTES.

(i) This drawing is not to be scaled by contractors , work to figured dimensions only, confirmed on site.

(ii) This drawing is to be read in conjunction with all relevant architectural drawings, detailed specifications where applicable and all associated drawings in this series.

(iii) Any discrepancy on this drawing is to be reported immediately to the owner for clarification.

(iv) The contractor is responsible for all temporary works and for the stability of the works in progress.

(v) Copyright for all drawings/designs part or full shall remain with KEL in accordance with the Copyright Act 1988

Scale in Metres
0 1 2 3 4 5 6 7 8 9 10

for 1:50

© Copyright

Revision	Date

Client: Mr. A. Phillips

Project: 24, Hadrians Avenue, Southwick BN42 4LJ

Title: Single storey rear extension (Proposed Layout)

Building Advisor Ltd
RICS

11,Dale View
Hove
East Sussex
BN3 8LA

TEL/FAX 01273 774867
Mobile 07767 481463
E-mail keith@kelbuilding.co.uk

Scales	Date	Drawn
1:50	Dec 2018	KEL

Project No.	Paper Size	Dwg. No.
0729	A1	003