

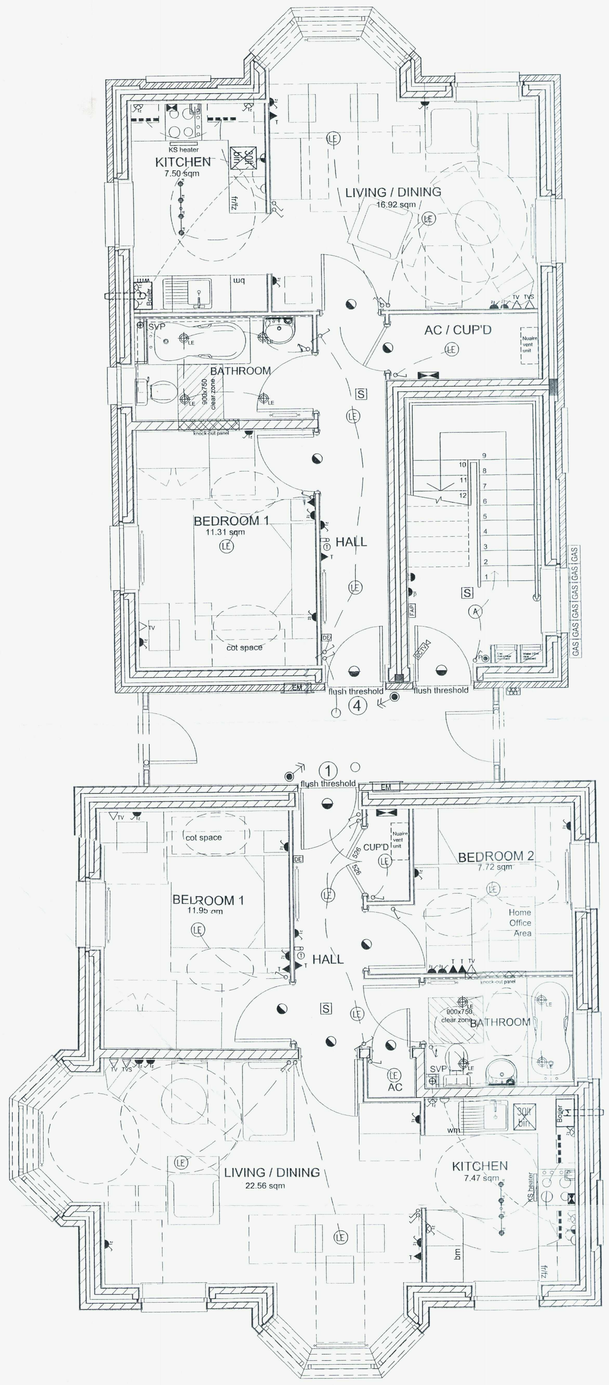


GROUND FLOOR PLAN

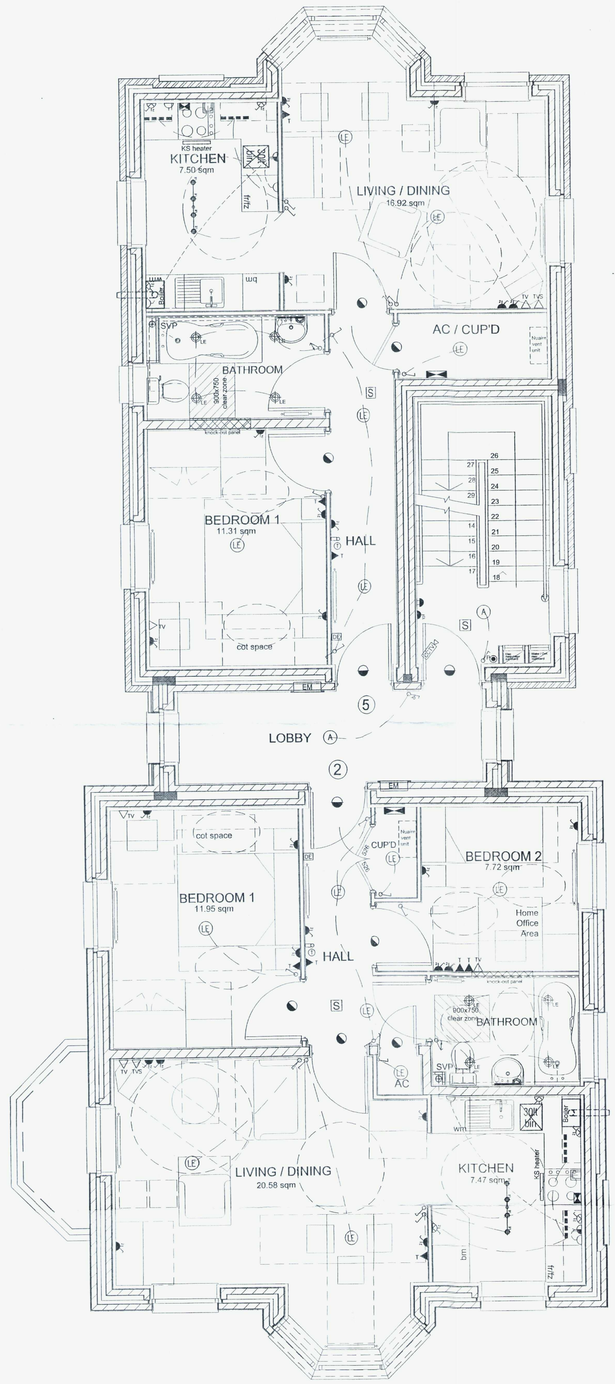

FIRST FLOOR PLAN

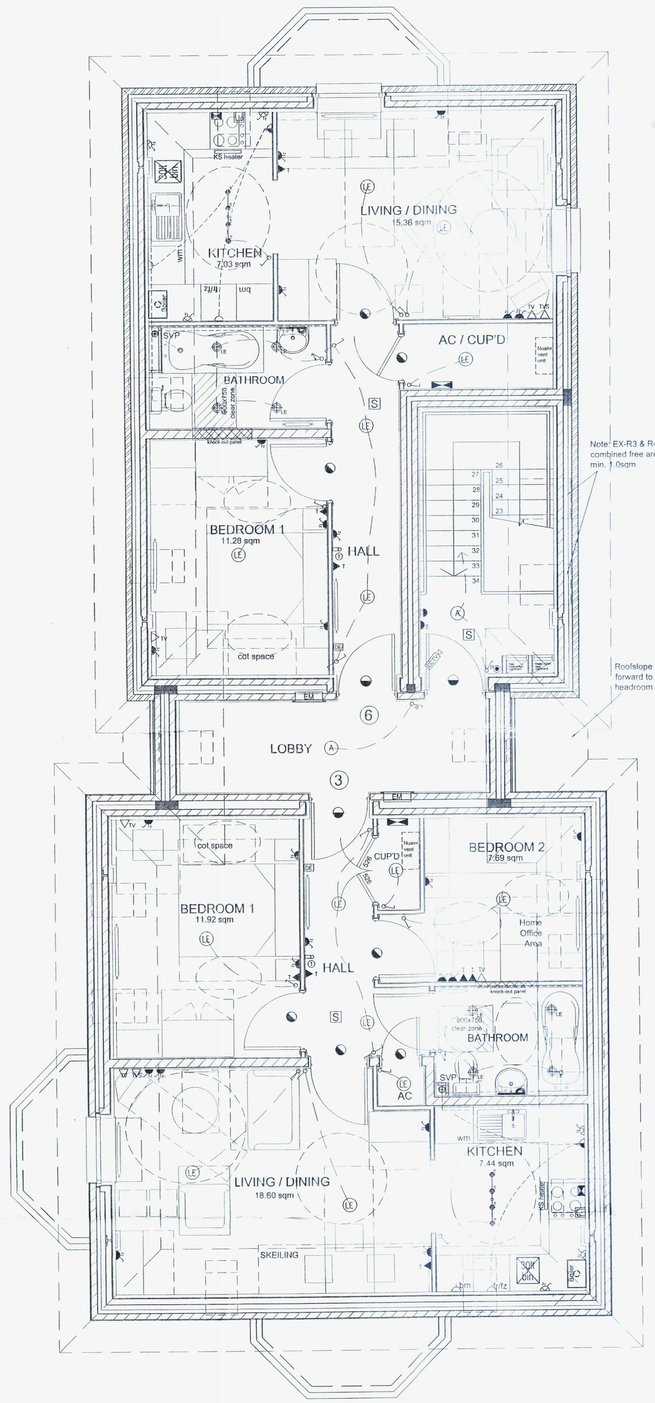

SECOND FLOOR PLAN

© Michael Cook Associates Limited. No dimensions to be scaled from drawing. The contractor should check all dimensions on site. It is the contractors responsibility to ensure compliance with Building Regulations.

CDM 2007 Health & Safety Information

This information relates only to 'Significant Hazards' identified on this drawing and is to be read in conjunction with the Designer's Risk Assessment Register.

See Health and Safety Information below

DEPOSITED 21/2/11
DATE RECEIVED 9/08/00 Jun/NMA2

SYMBOL	DESCRIPTION
	13 AMP TWIN SWITCHED SOCKET OUTLET
	13 AMP SINGLE SWITCHED SOCKET OUTLET
	13 AMP TWIN SWITCHED SOCKET OUTLET ABOVE WORKTOP
	MULTI GANG SWITCHED SPUR CONNECTION UNIT
	UNSWITCHED SOCKET CONNECTED TO THE MULTI GANG SWITCHED SPUR CONNECTION UNIT
	13 AMP FUSED SWITCHED SPUR UNIT
	13 AMP LOCKABLE CLEANERS SINGLE SWITCHED SOCKET OUTLET
	IMMERSION HEATER SWITCH WITH NEON INDICATOR
	EXTRACT FAN ISOLATOR SWITCH
	SHAVER SOCKET WITH LIGHT FITTING
	BATHROOM MIRROR OVER BASIN
	TWO WAY CEILING SWITCH
	ONE WAY CEILING SWITCH
	PULL CORD CEILING SWITCH
	ELECTRONIC PUSH SWITCH DELAY OFF
	COOKER FLEX OUTLET PLATE (750 MM ABOVE F.F.L.)
	COOKER SWITCH (1200 MM ABOVE F.F.L.)
	CONSUMER SERVICE UNIT WITH LOCKABLE DOOR
EM	ELECTRIC METER
BT	BRITISH TELECOM INTAKE ADAPTABLE BOX
CHW	CENTRAL HEATING WIRING JUNCTION BOX WITH PROGRAMMER
	DOOR BELL SOUNDER MAINS OPERATED
	DOOR ENTRY HANDSET
	EXTERNAL DOOR ENTRY PANEL
FAP	FIRE ALARM PANEL
	FIRE ALARM BREAK GLASS
	FIRE ALARM SOUNDER
CCTV	CCTV CAMARA
	SMALL ELECTRIC HEATER IN AIRING CUP'D
	BELL PUSH
	ROOM THERMOSTAT
	WALL EXTRACT DUCT AND GRILL
	COMMS OUTLET GENERAL SYMBOL:
	TELEPHONE
TV	TV OUTLET
TVS	TVS & SATELLITE OUTLET
S	MAINS INTER LINKED SMOKE DETECTOR
H	MAINS INTER LINKED HEAT DETECTOR
LE	RECESSED LOW ENERGY DOWN LIGHTER (TO HAVE A DEDICATED LOW ENERGY LIGHT FITTING PROVIDING A MAX LUMINOUS EFFICIENCY OF 40 LUMENS PER CIRCUIT WATT).
	LOW ENERGY SPOT LIGHT FITTING (TO HAVE A DEDICATED LOW ENERGY LIGHT FITTING PROVIDING A MAX LUMINOUS EFFICIENCY OF 40 LUMENS PER CIRCUIT WATT).
	LOW ENERGY FLUORESCENT LIGHT FITTING (WITH DIFFUSER)
LE	LOW ENERGY CEILING LIGHTING POINT PENDANT TYPE (TO HAVE A DEDICATED LOW ENERGY LIGHT FITTING PROVIDING A MAX LUMINOUS EFFICIENCY OF 40 LUMENS PER CIRCUIT WATT)
	LOW ENERGY BATHROOM BULKHEAD VAPOURPROOF LIGHT (TO HAVE A DEDICATED LOW ENERGY LIGHT FITTING PROVIDING A MAX LUMINOUS EFFICIENCY OF 40 LUMENS PER CIRCUIT WATT).
A	28W 2D LOW ENERGY FLUORESCENT CEILING BULBS (TO ACHIEVE 150 LUX AT FFL
	WALL MOUNTED SECURITY LIGHT WITH PHOTO CELL SENSOR (see Employers Requirements)
	SOFFIT MOUNTED SECURITY LIGHT WITH PHOTO CELL SENSOR (see Employers Requirements)
	5No. COAT HOOKS ON BATTEN
30ltr bin	30 LITRE BIN TO BE PROVIDED WITHIN KITCHEN BASE UNIT
KS heater	KICK SPACE HEATER

ADUR DISTRICT COUNCIL
APPROVED 09/0800/FUL/NMA2
AGREED ROOF DECISION
AMENDED PLAN
DATE: 31/3/2011

Rev	Date	Revision Details	Dr	Ch
B	17-01-11	Entrance doors added either side of undercroft.	mb	sw
A	12-10-10	Loadbearing partitions, Gas meters added.	rgh	sw

Brooklyn Chambers
11 Goring Road
Worthing
West Sussex BN12 4AP
Tel: 01903 248777
Fax: 01903 248666
E-Mail: office@michaelcookassociates.co.uk

MICHAEL COOK ASSOCIATES

Client's Name

WILMINGTON HOMES LTD

Job Title

ST. BARNABAS, COLUMBIA DRIVE
WORTHING

Drawing Title

BLOCK A Plots 1-6 - FLOOR PLANS - ELECTRICS / FITTINGS

Scale

1:50 @ A1 / 1:100 @ A3

metres 1 2 3 4 5

Drawn	Checked	Date
rgh		02.08.10

Job No	Drawing No	Rev
5435	L(01)103	B

Status

APPROVAL

CAD Plot date: 17/01/2011 - 11:21:48

5435 - wd plots 1-6.dwg